




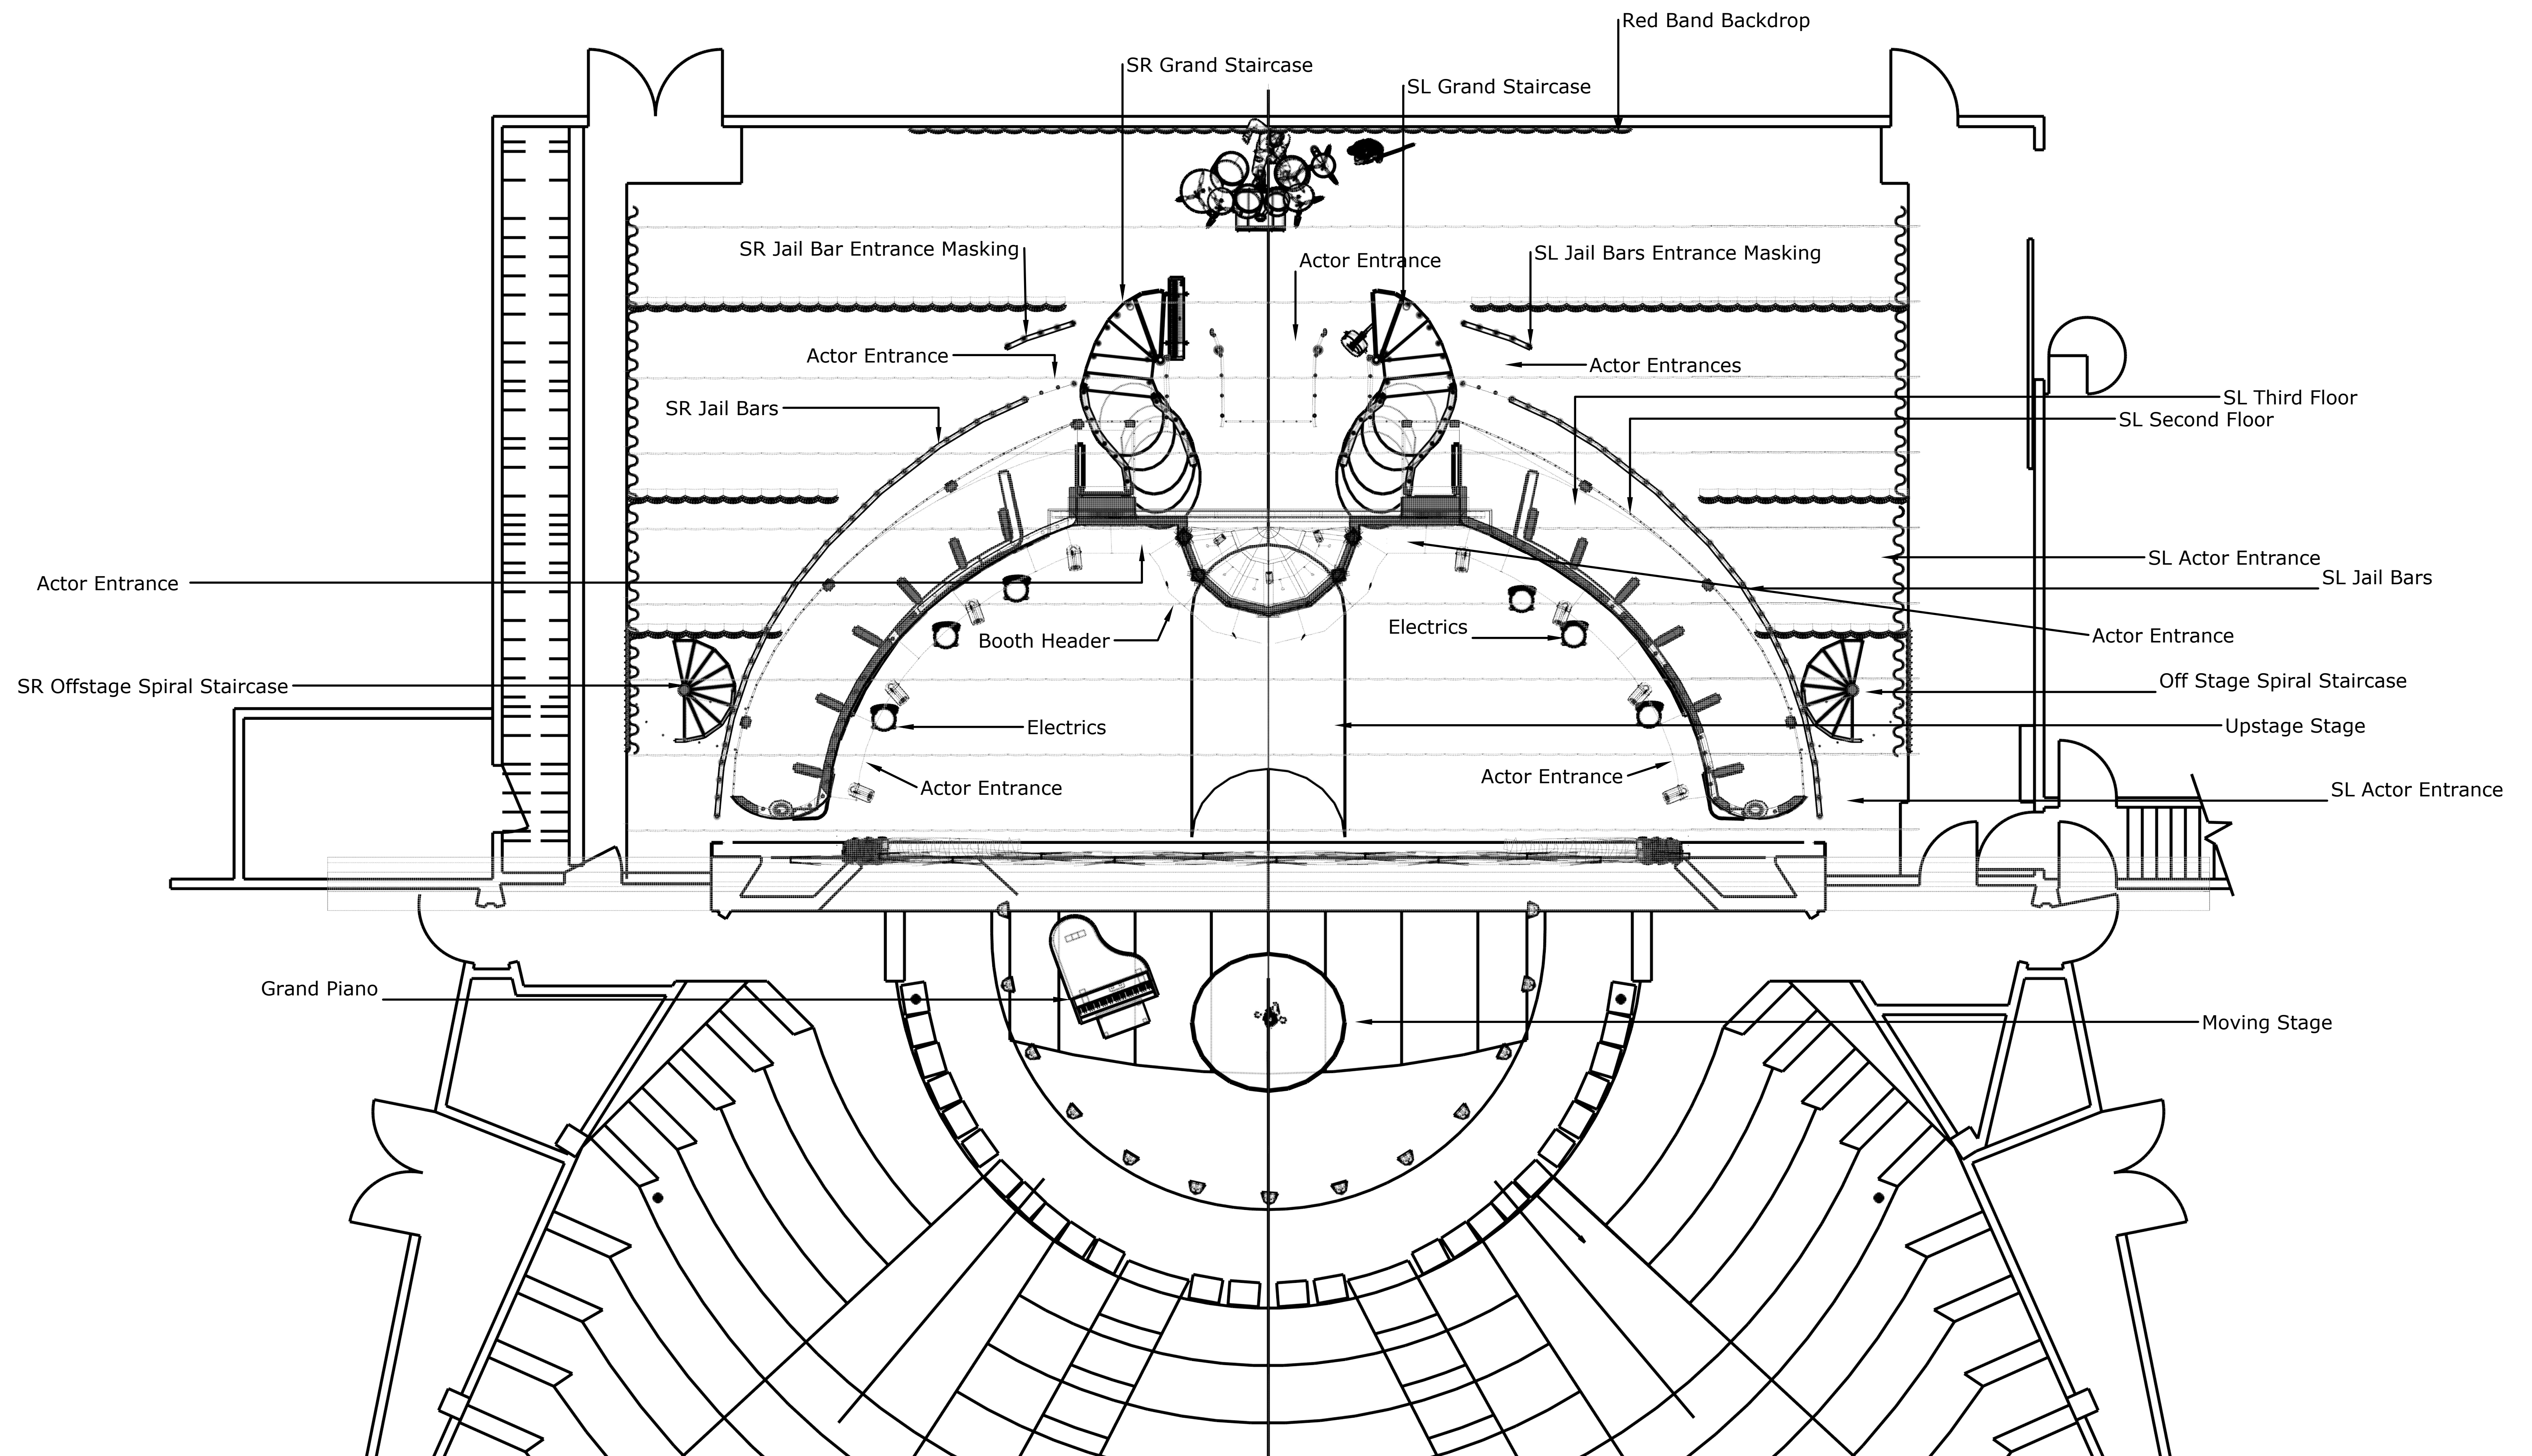



CHICAGO		
CORNISH PLAYHOUSE	PLATE NAME:	Main Ground Plan
FINAL PACKAGE		1/19
DIRECTOR: ELMO		
SCENIC DESIGNER: MIRU DE PERALTA		
TECHNICAL DIRECTOR: BOB THE BUILDER		
DATE: APR 28 2025	SCALE: 1/4" = 1'-0"	

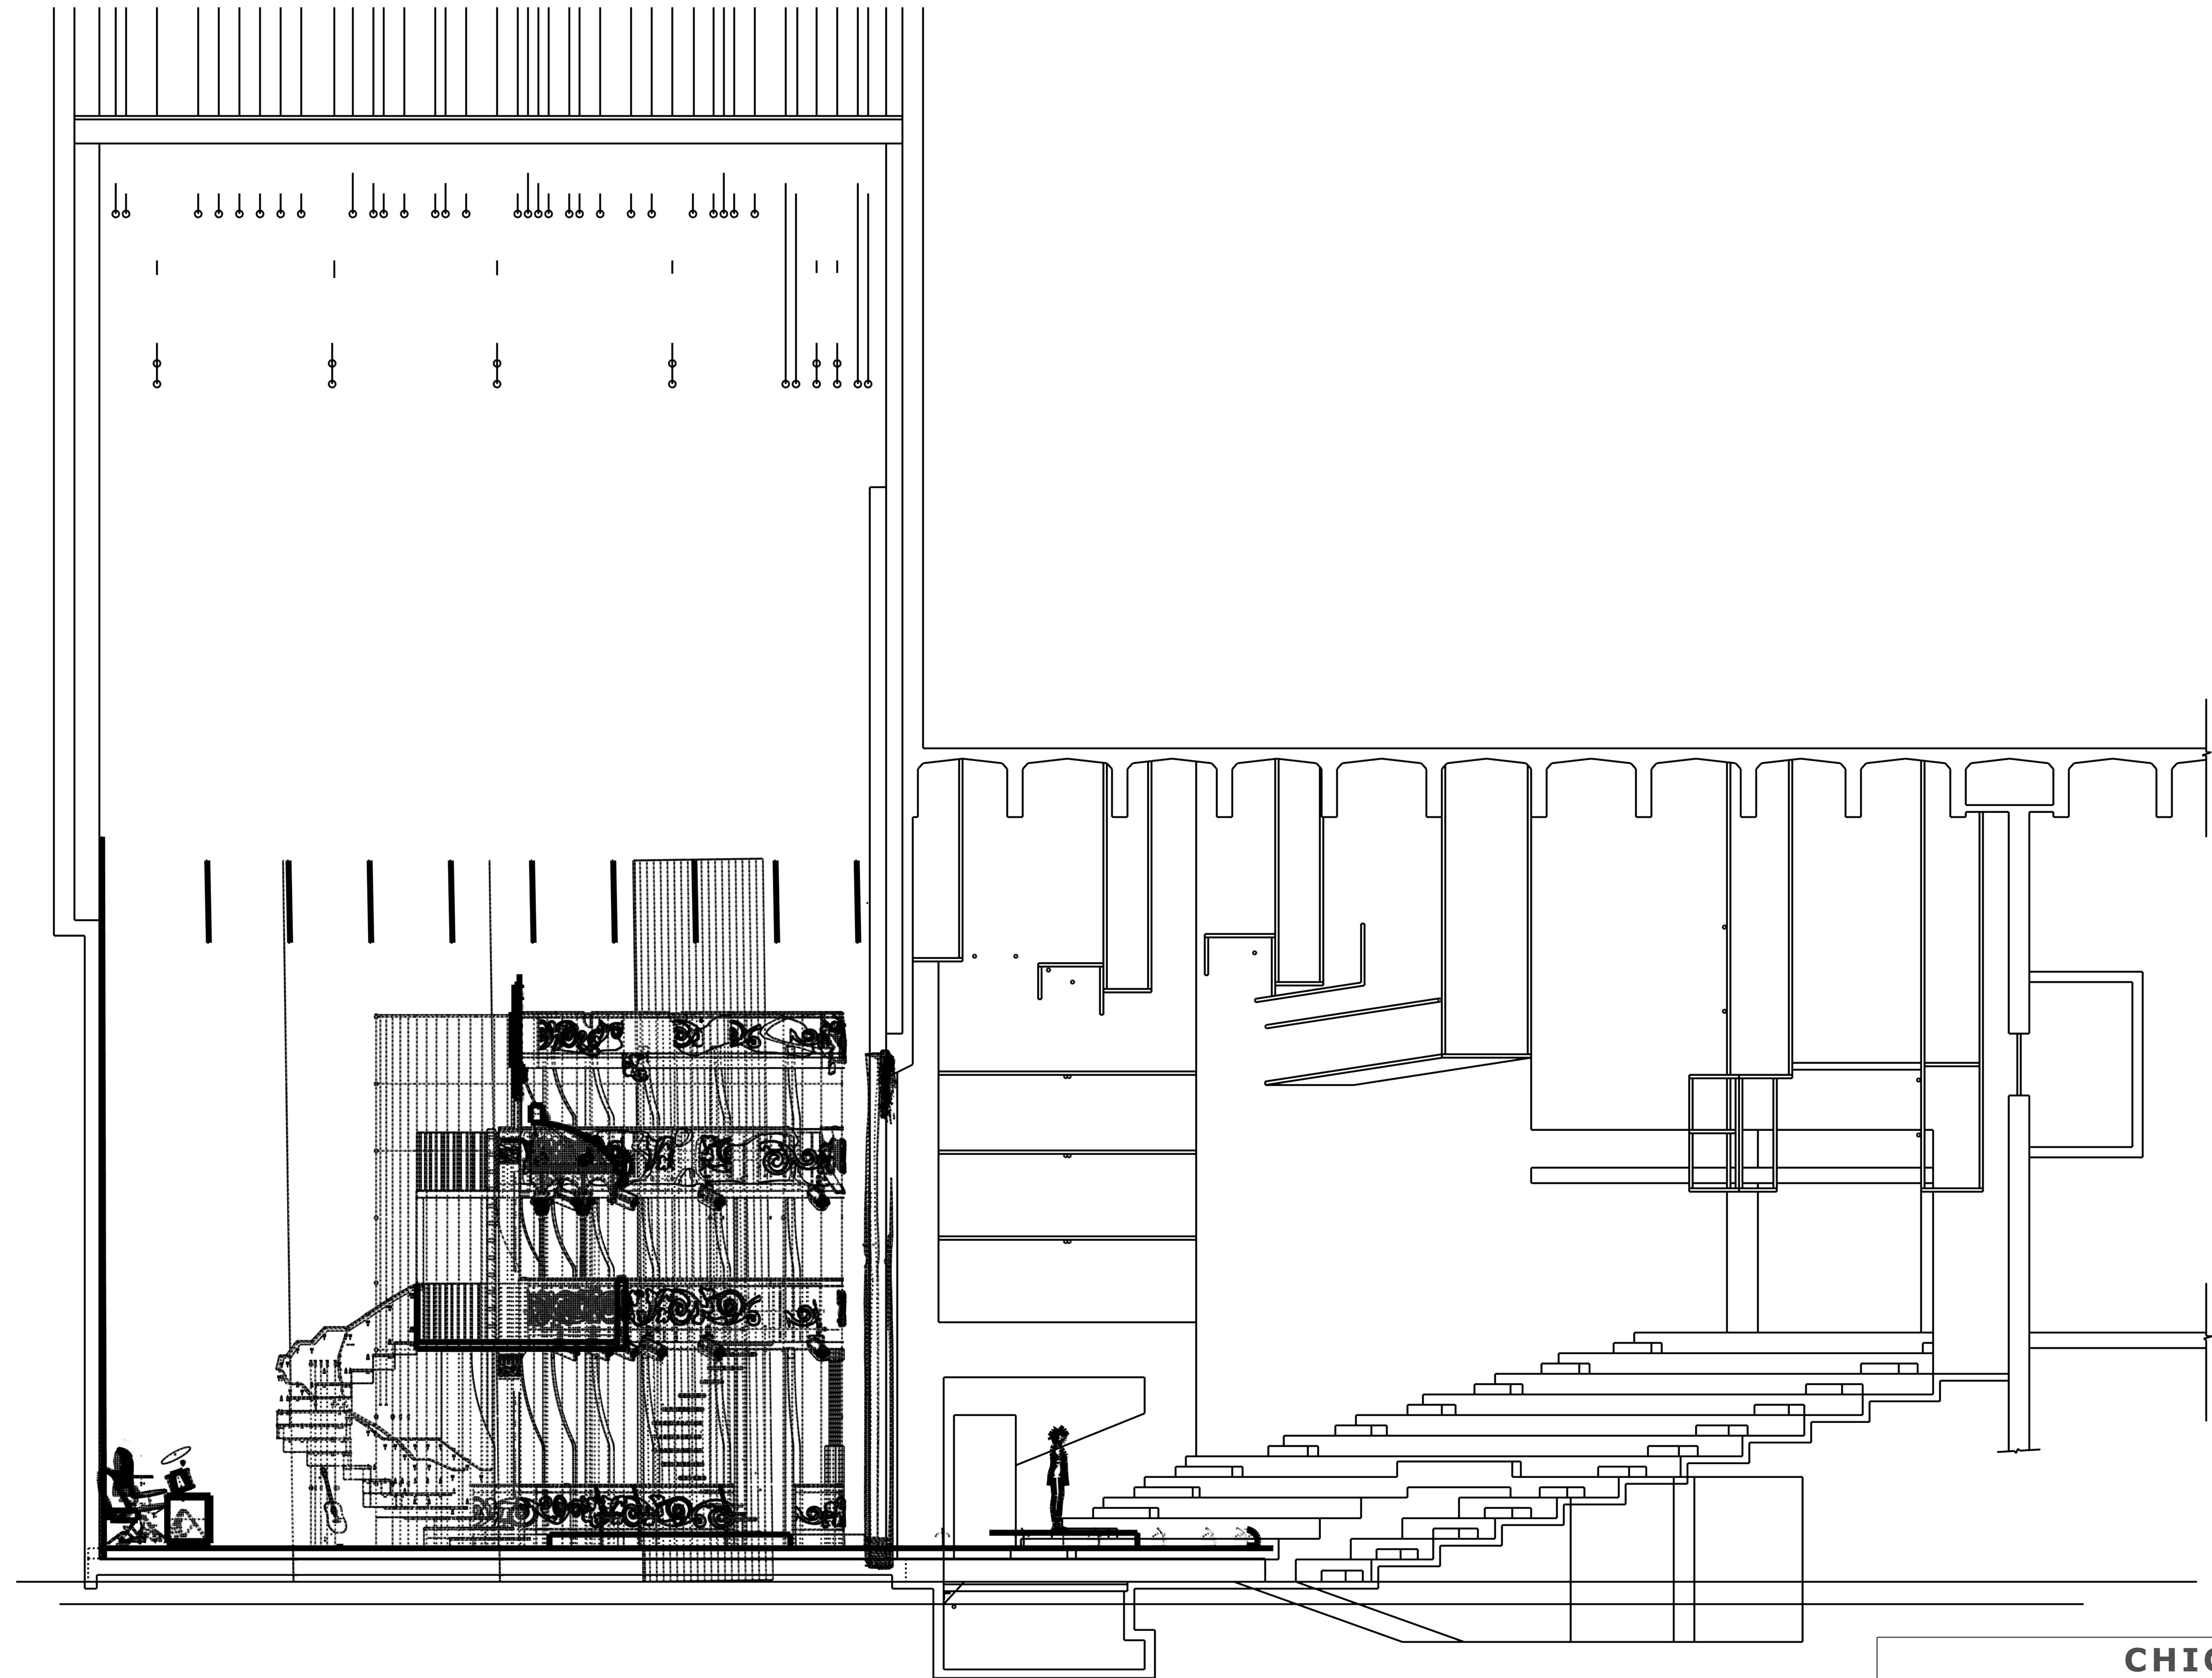

CHICAGO		
CORNISH PLAYHOUSE		PLATE NAME: Cross Section
FINAL PACKAGE		
DIRECTOR: ELMO		
SCENIC DESIGNER: MIRU DE PERALTA		
TECHNICAL DIRECTOR: BOB THE BUILDER		
DATE: APR 28 2025		SCALE: 1/4" = 1'-0"

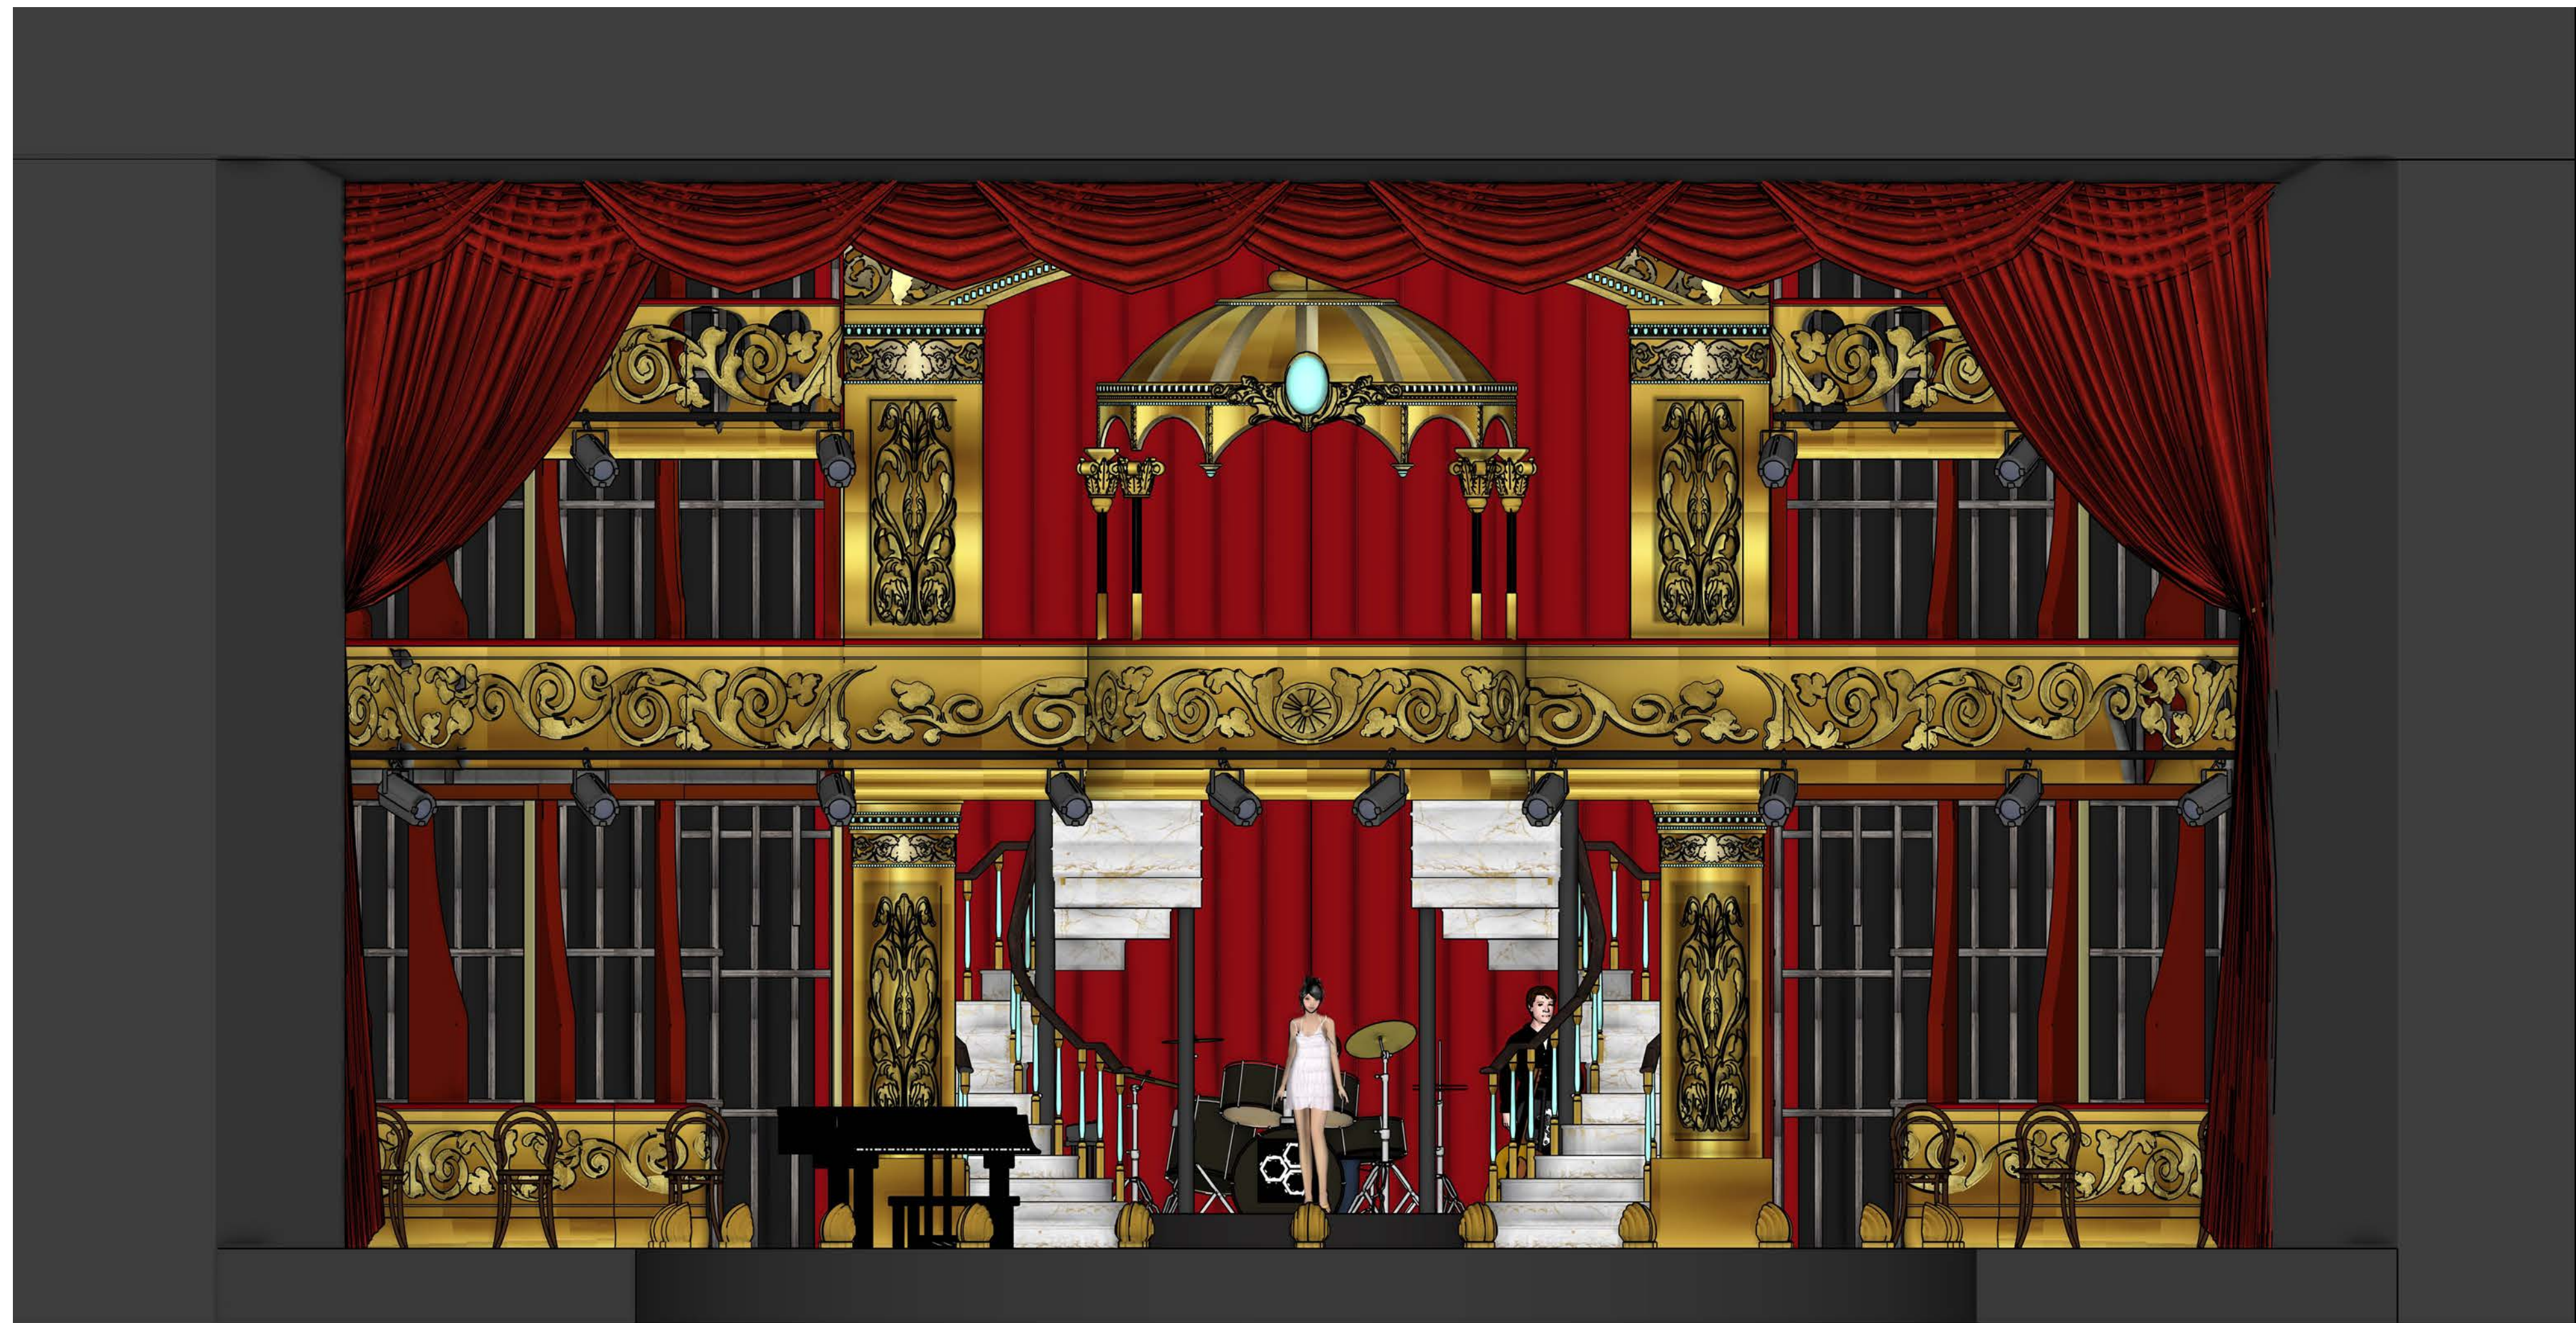









CHICAGO		
CORNISH PLAYHOUSE		PLATE NAME: Front Elevation
FINAL PACKAGE		
DIRECTOR: ELMO		
SCENIC DESIGNER: MIRU DE PERALTA		
TECHNICAL DIRECTOR: BOB THE BUILDER		
DATE: APR 28 2025		SCALE: 3/8" = 1'-0"

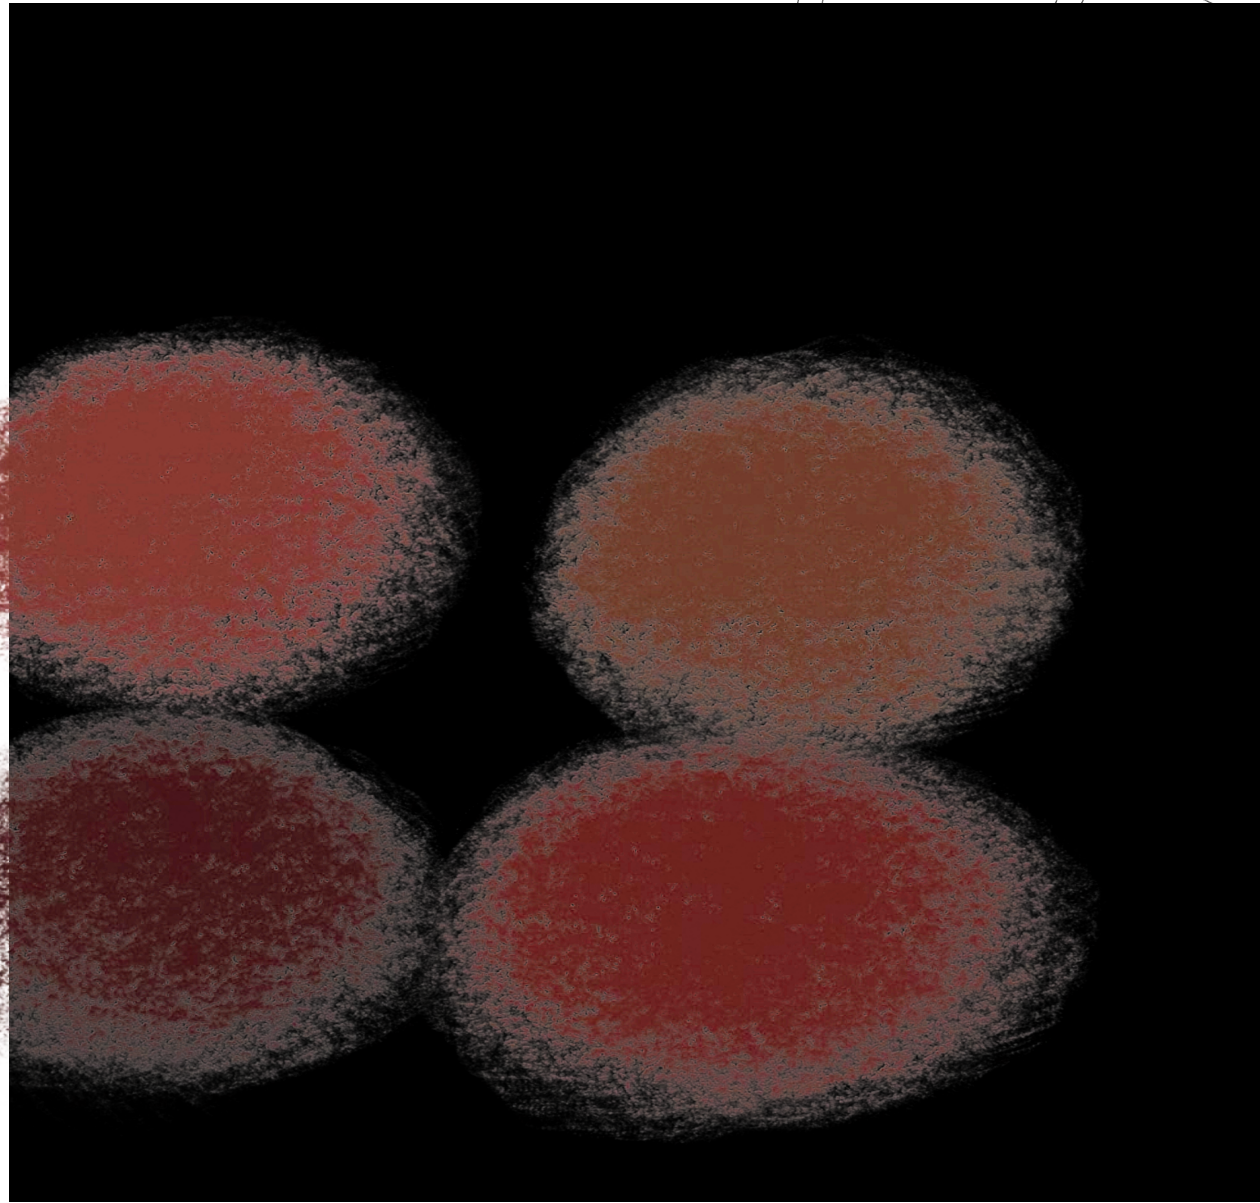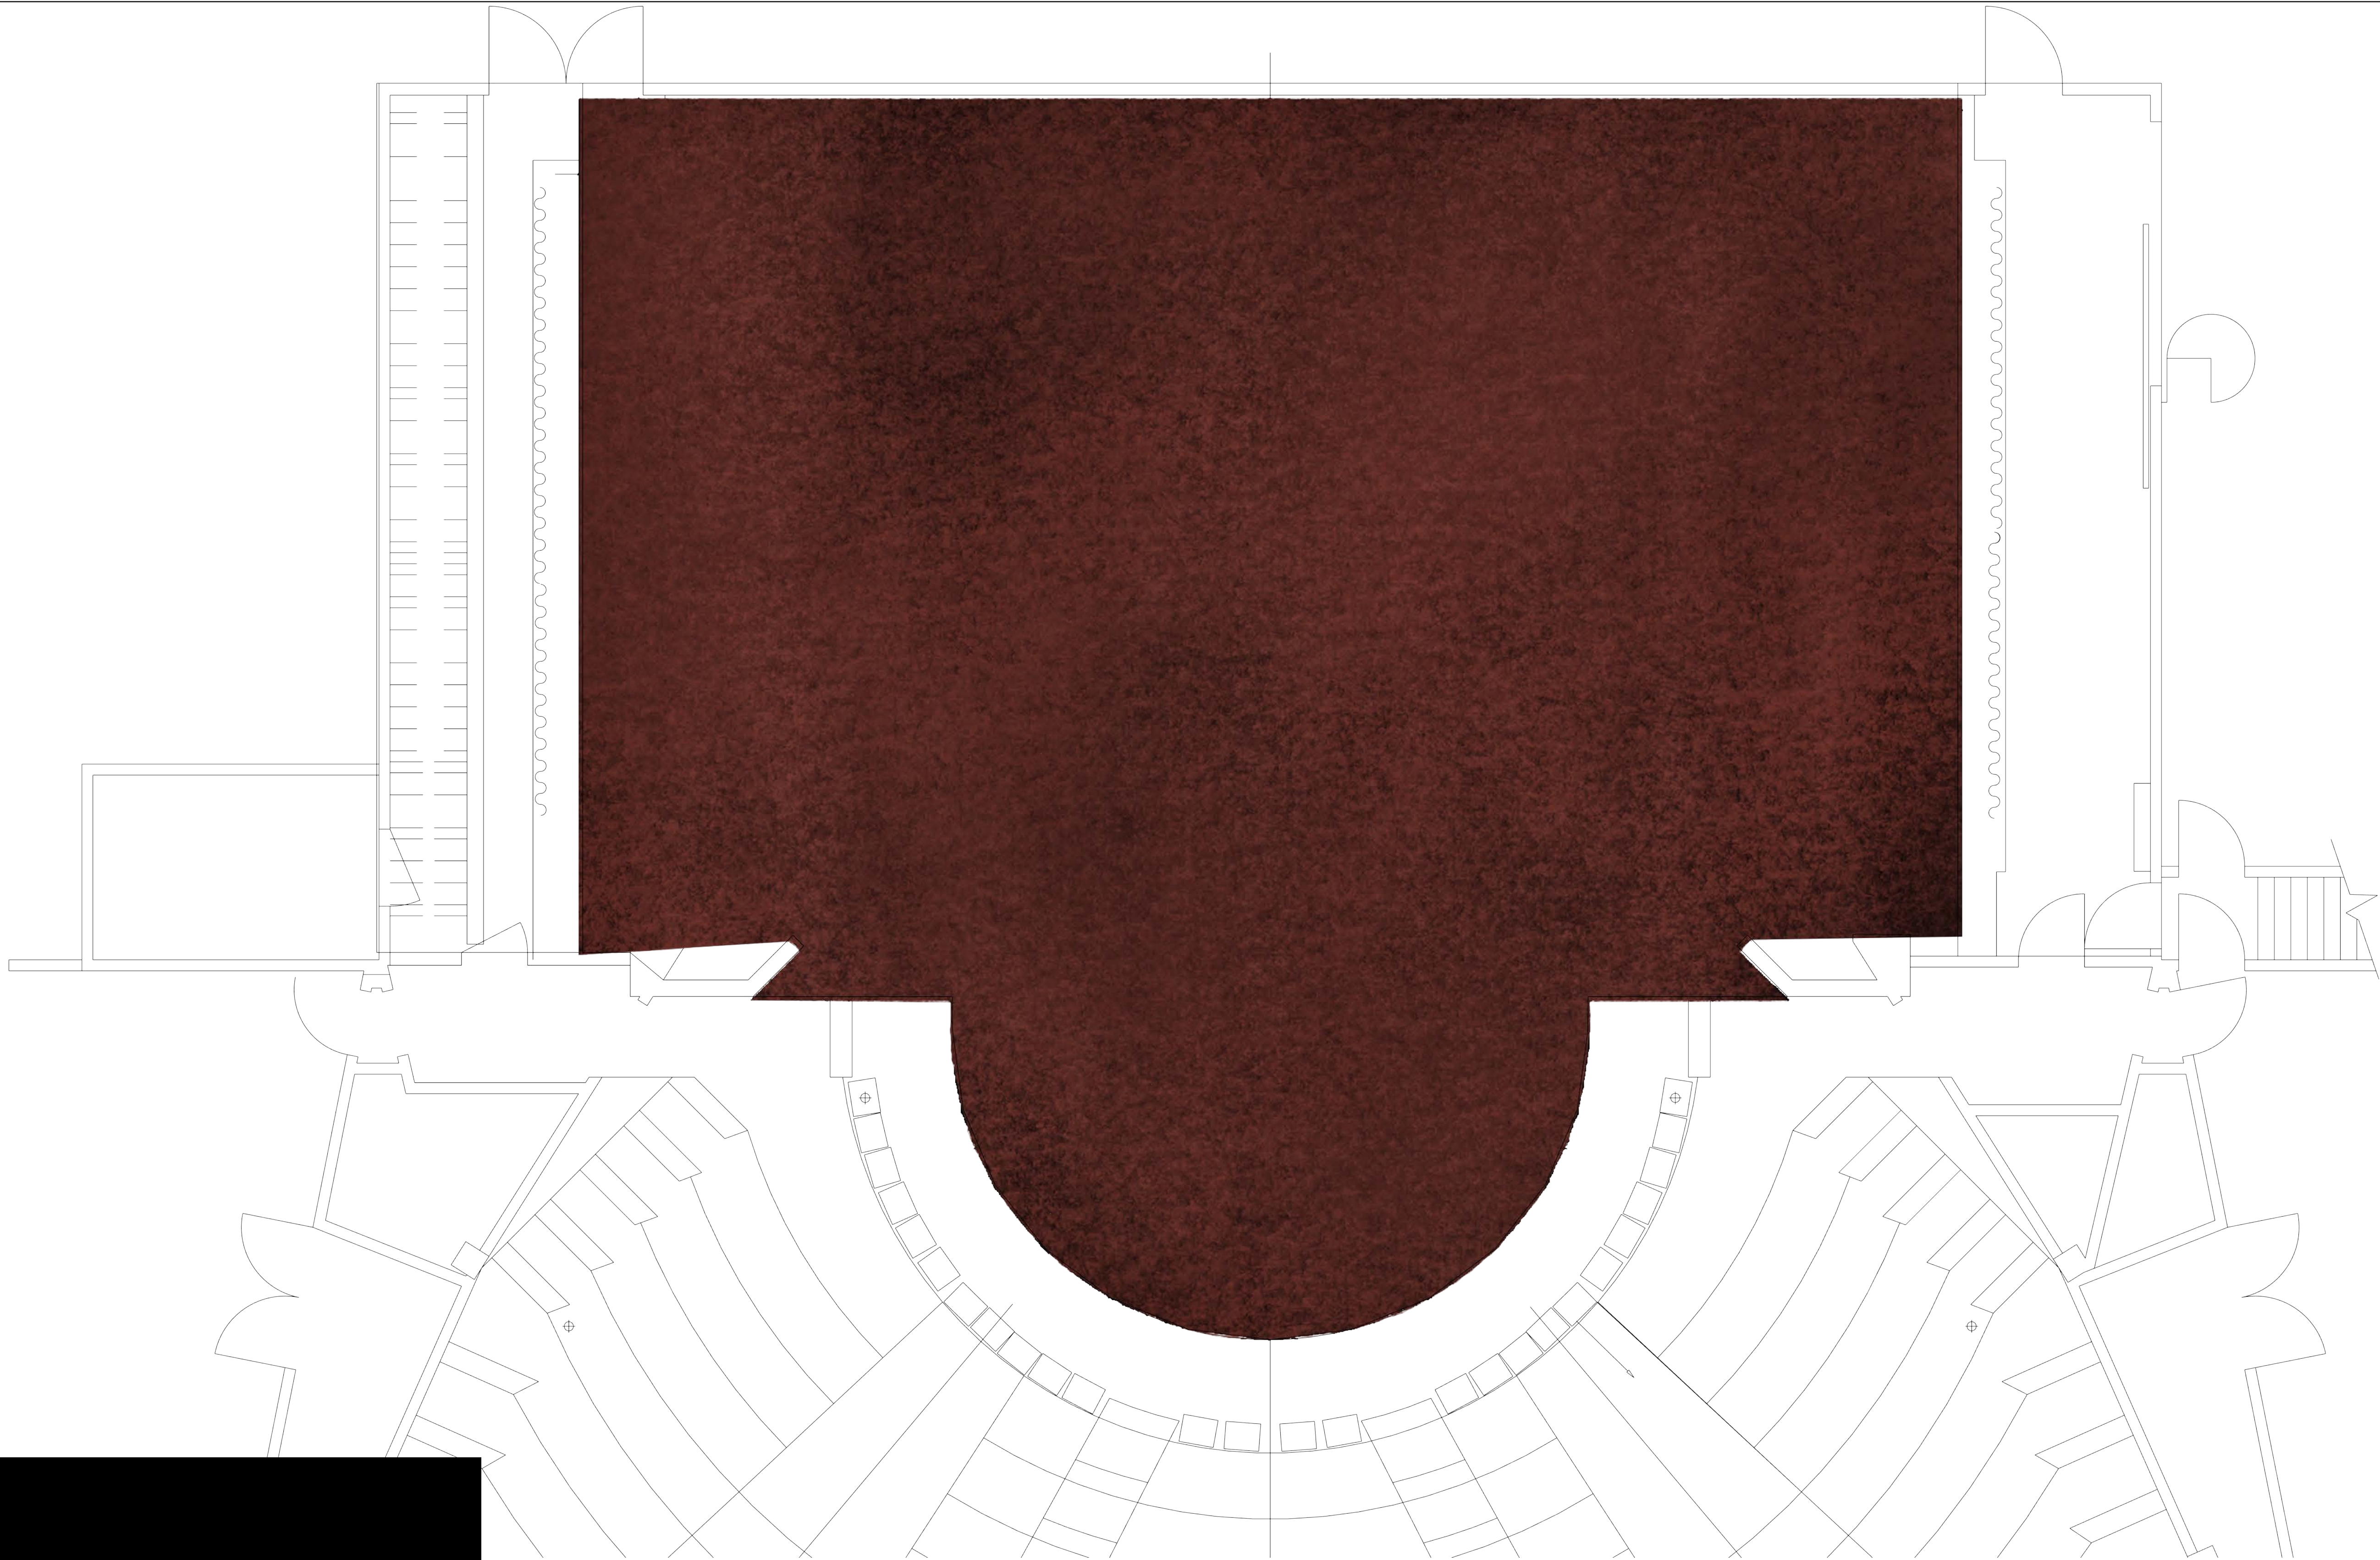





Notes:

The paint treatment is to look like a carpet








CHICAGO		
CORNISH PLAYHOUSE		PLATE NAME: Floor Treatment
FINAL PACKAGE		4/19
DIRECTOR: ELMO		
SCENIC DESIGNER: MIRU DE PERALTA		
TECHNICAL DIRECTOR: BOB THE BUILDER		
DATE: APR 28 2025		SCALE: 1/4" =1'-0"

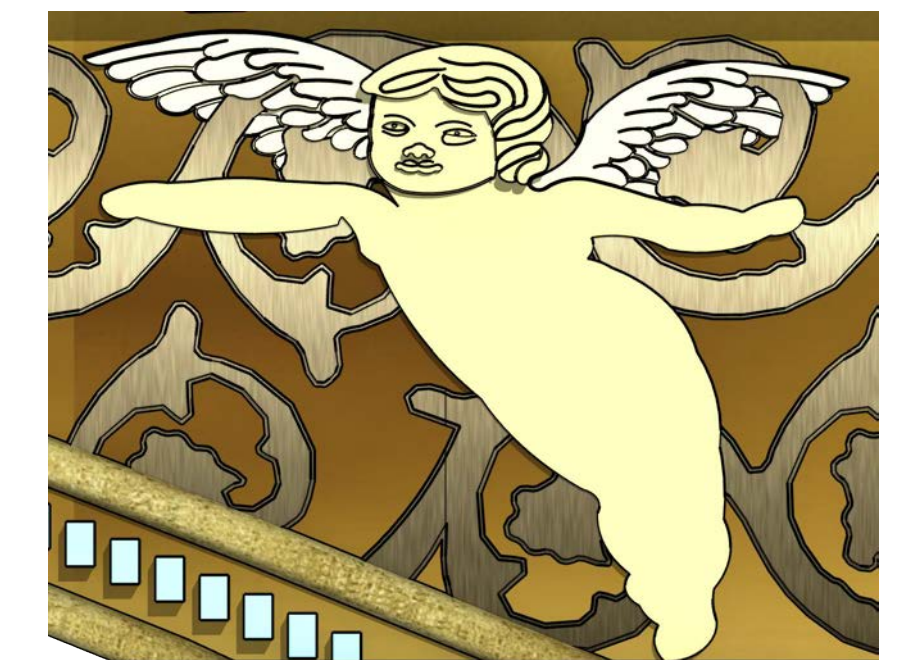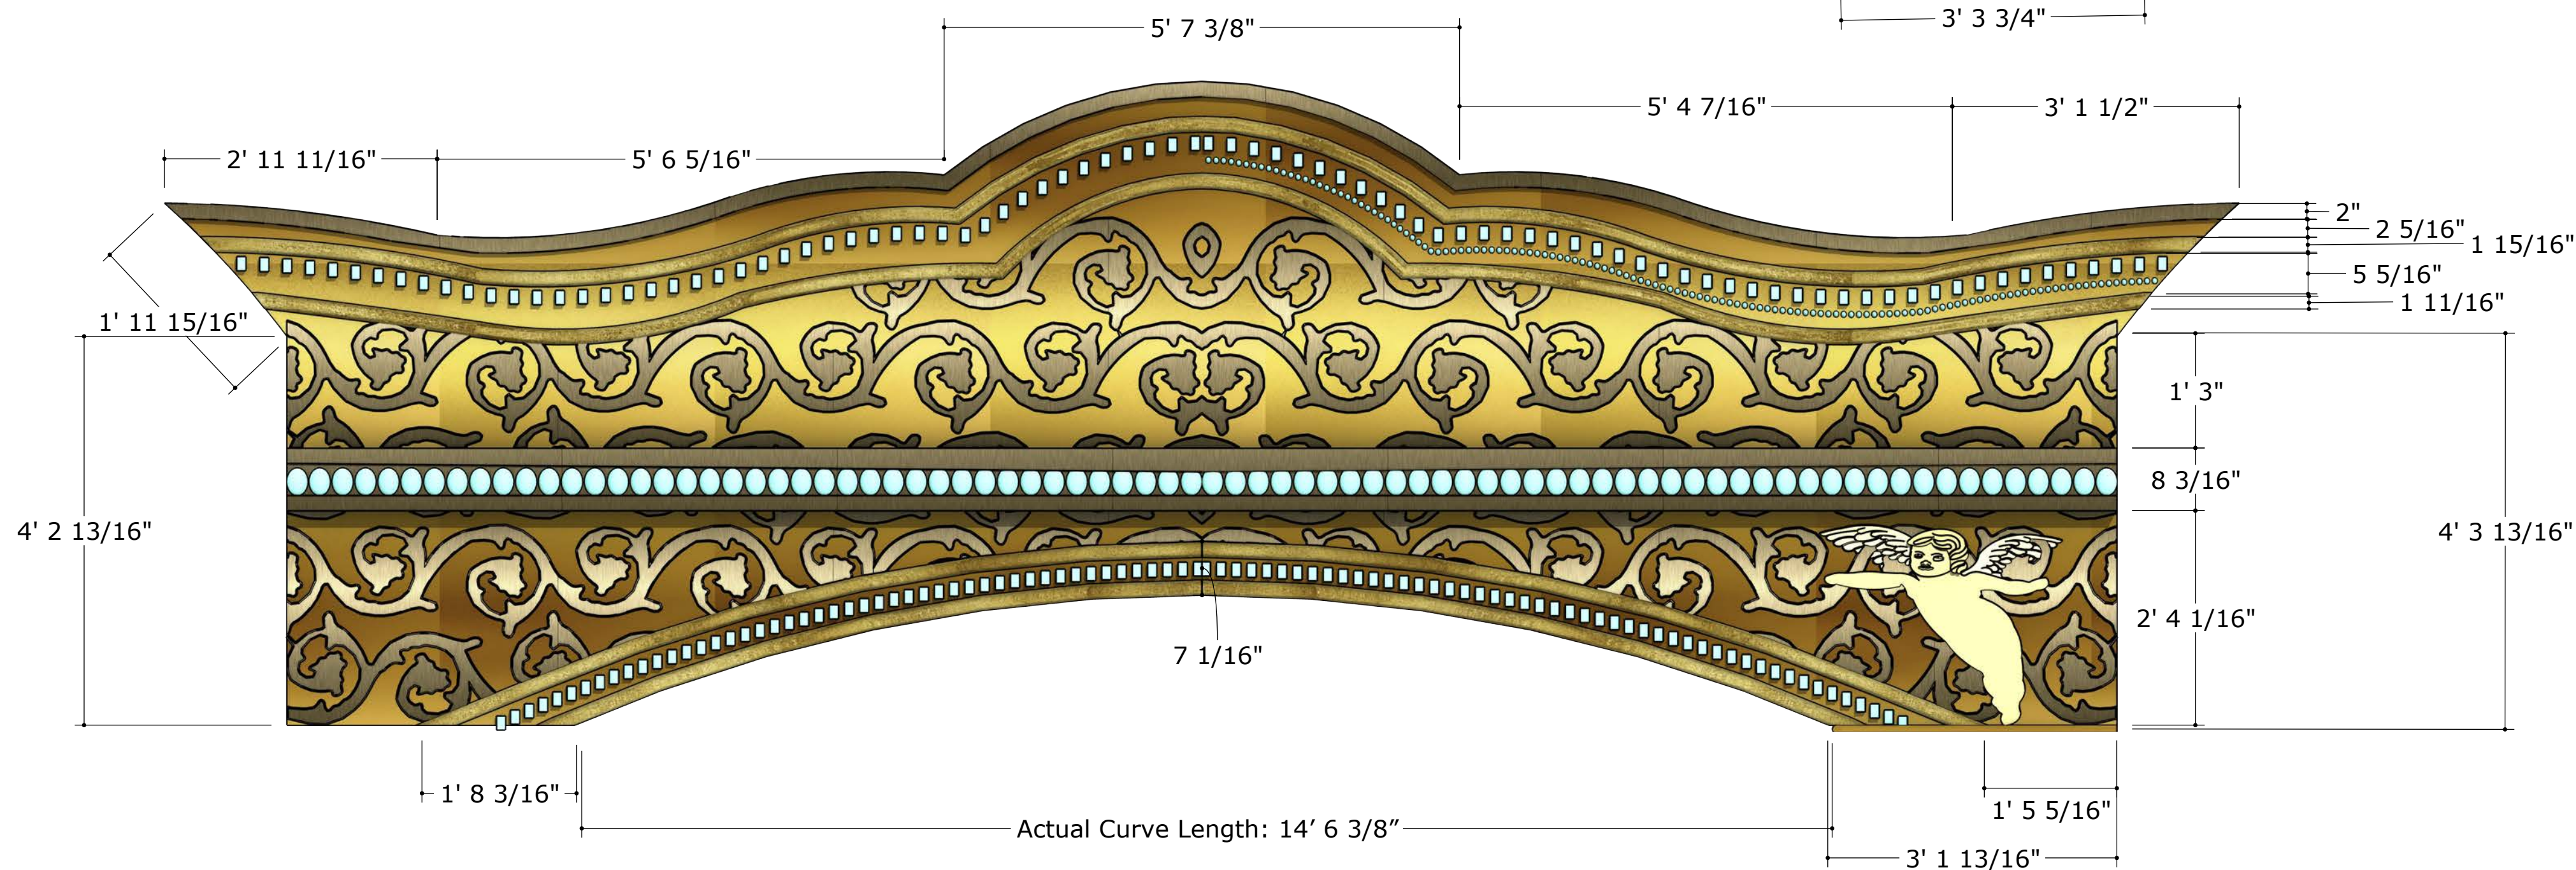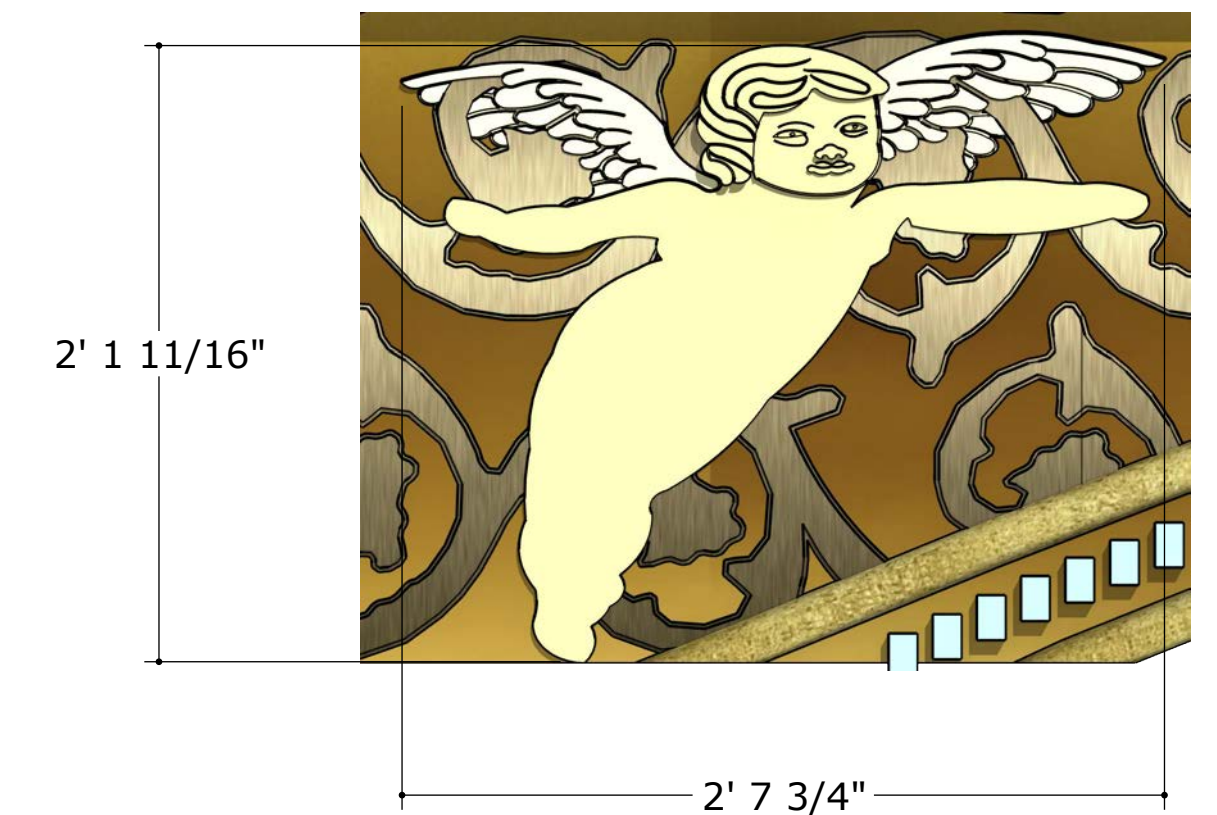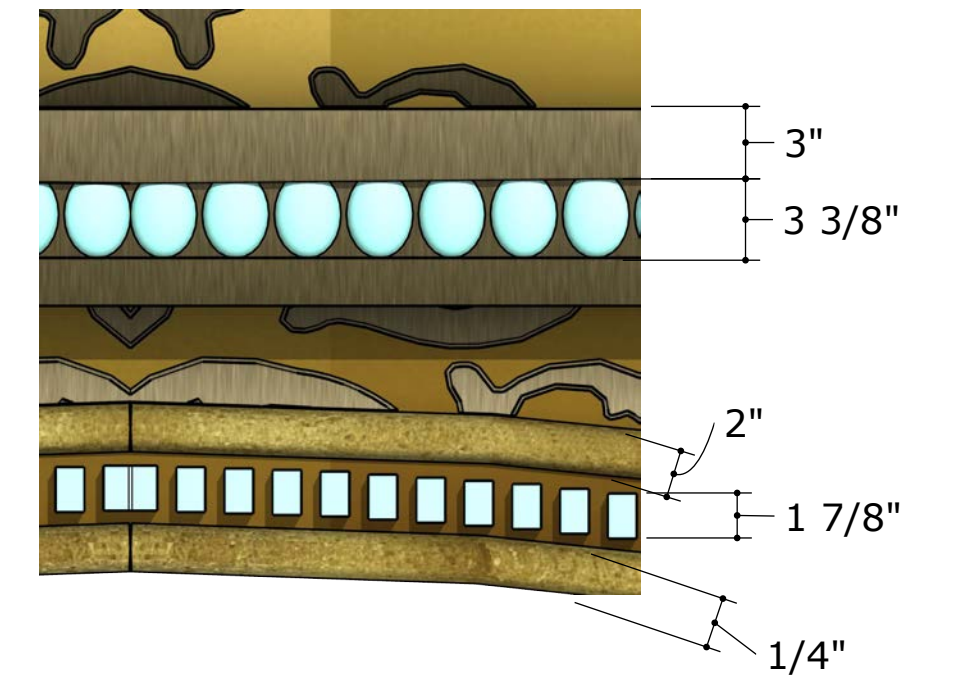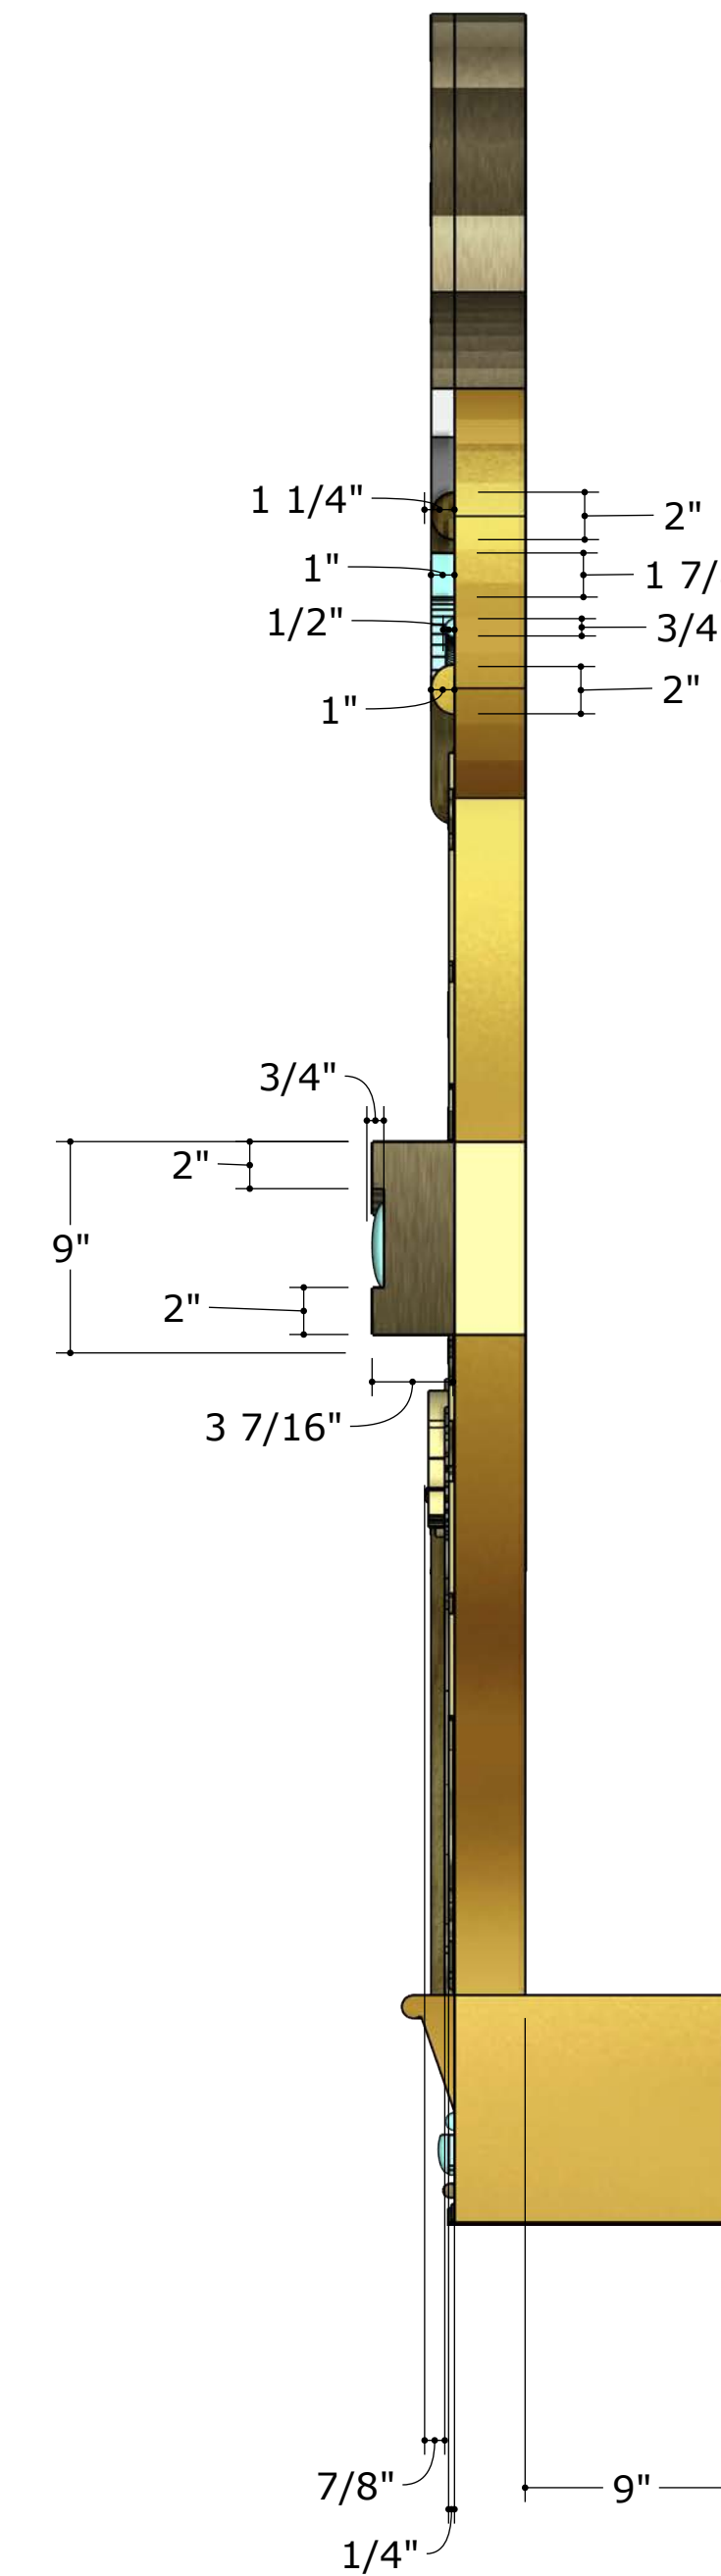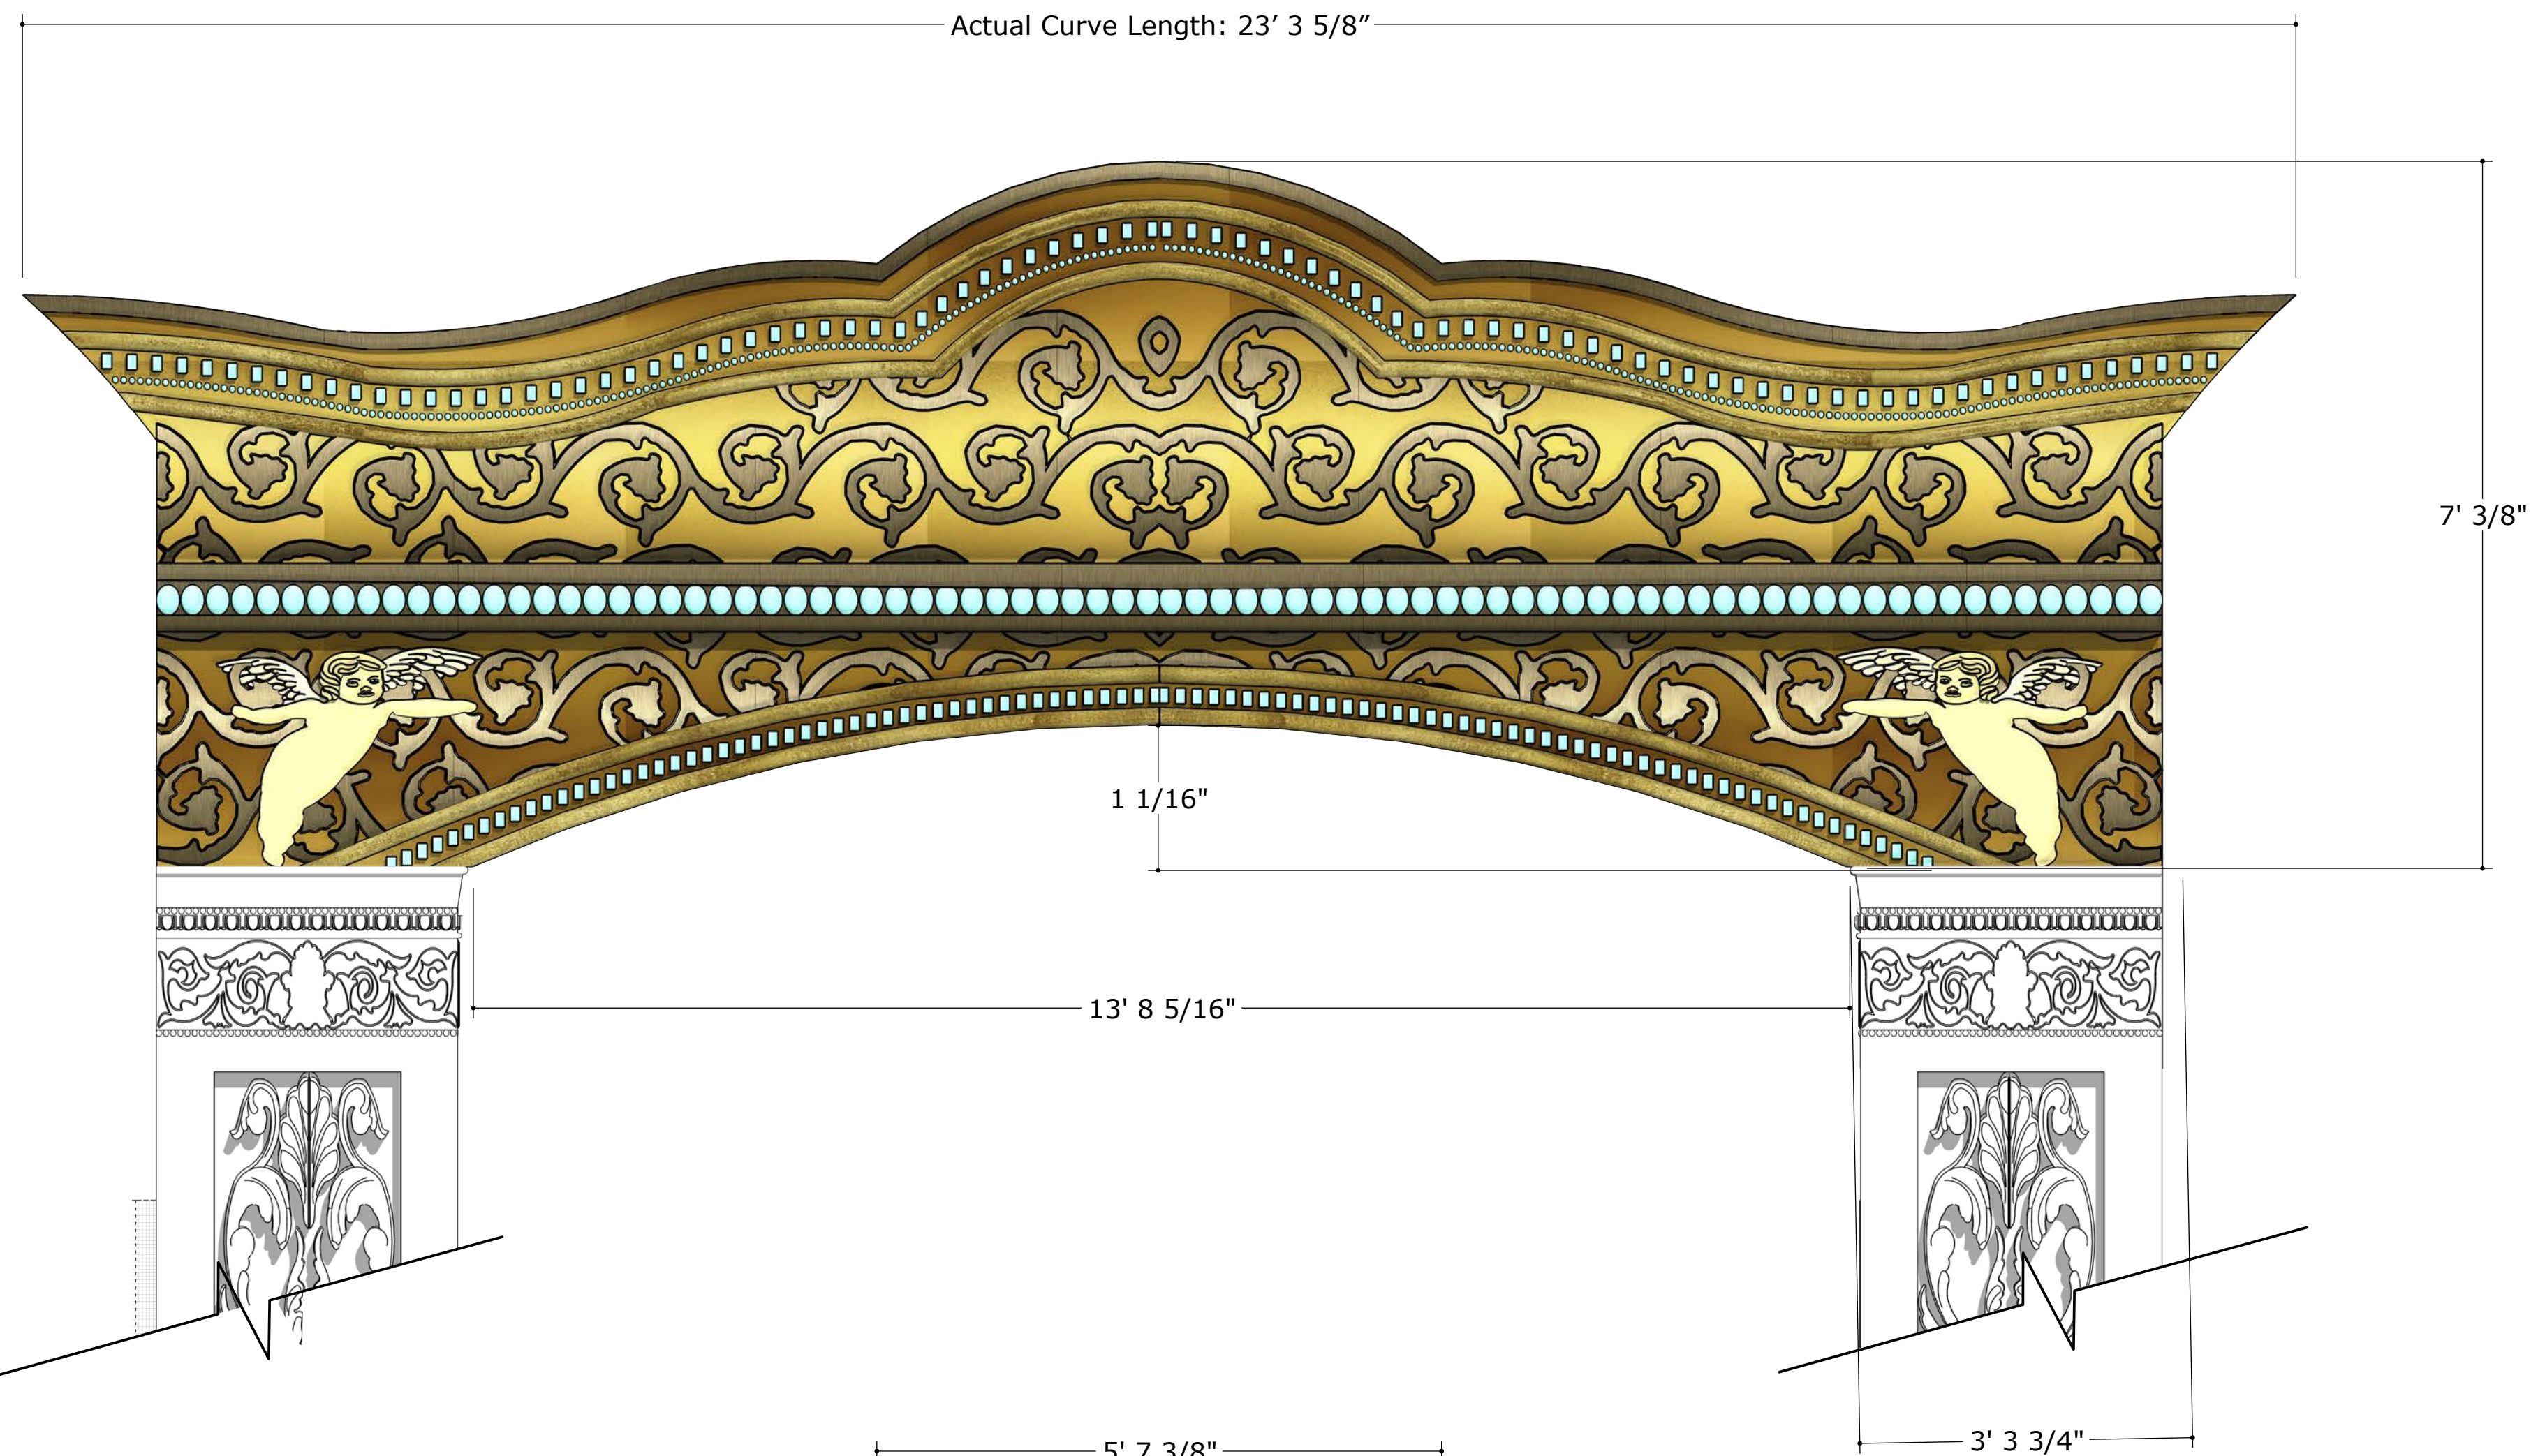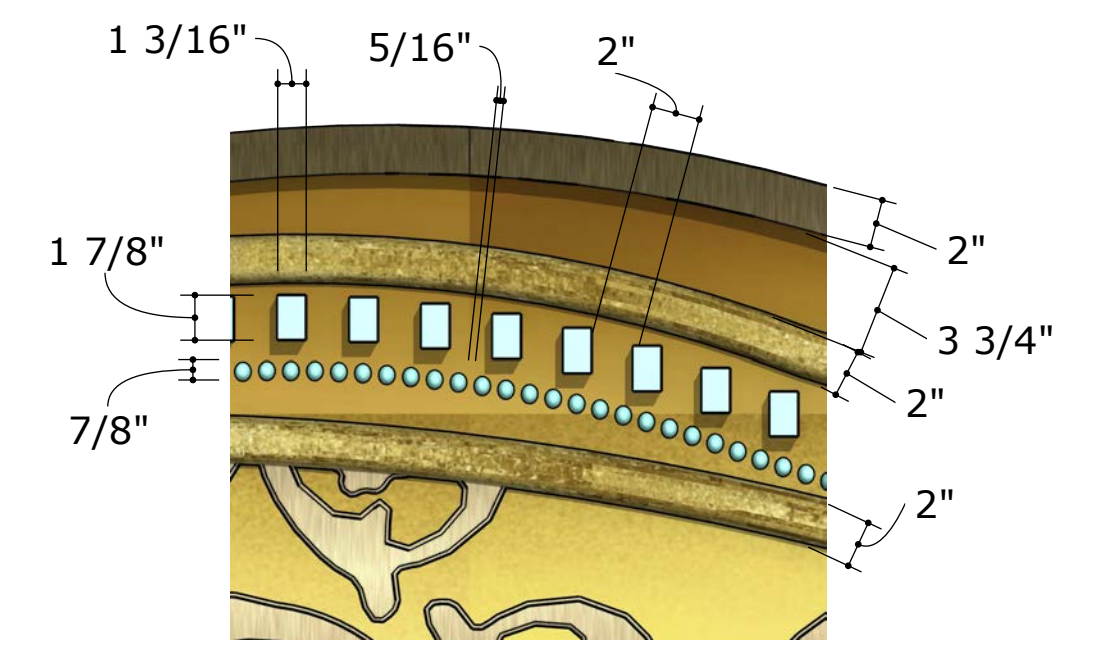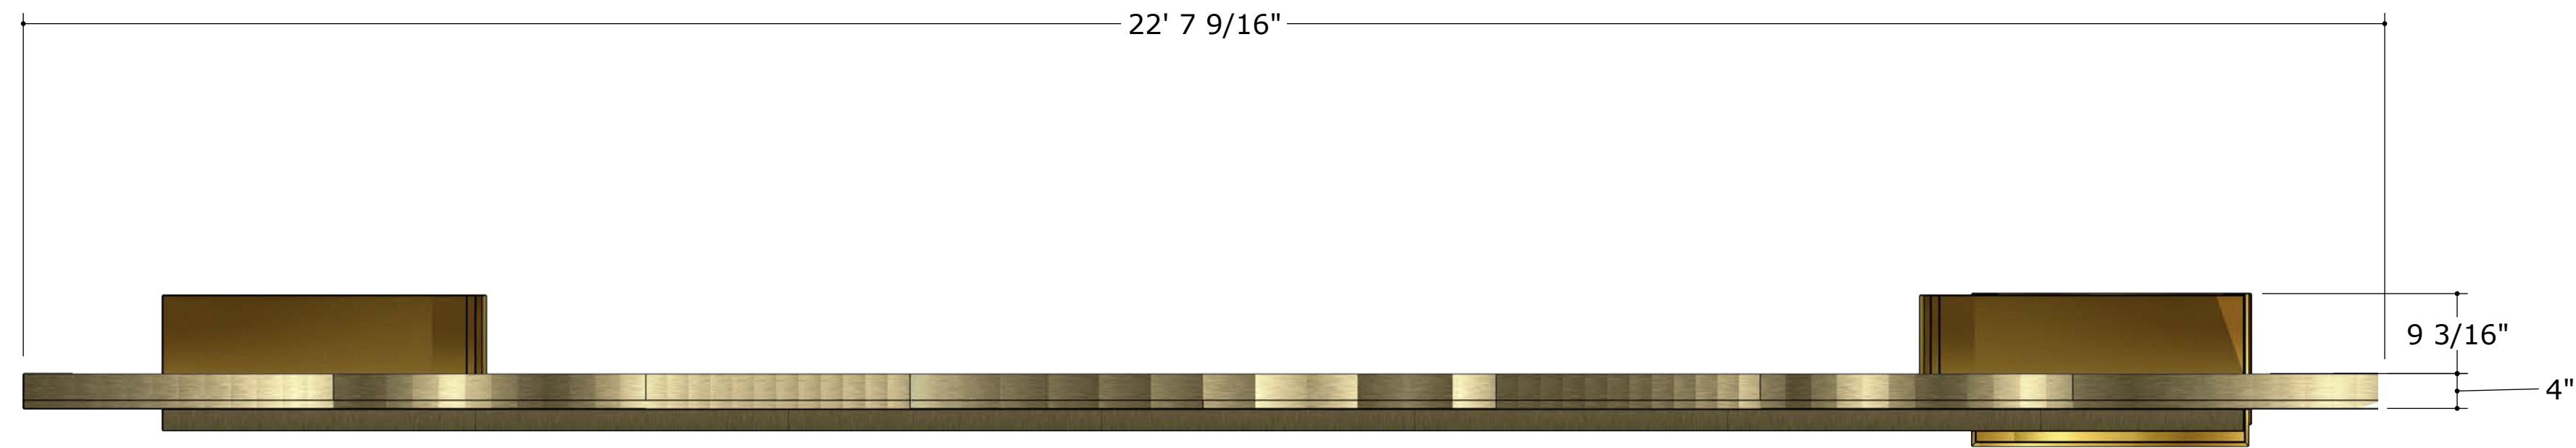


CHICAGO		
CORNISH PLAYHOUSE	PLATE NAME:	Pediment
FINAL PACKAGE		5/19
DIRECTOR: ELMO		
SCENIC DESIGNER: MIRU DE PERALTA		
TECHNICAL DIRECTOR: BOB THE BUILDER		
DATE: APR 28 2025	SCALE: 1 1/2" =1'-0"	

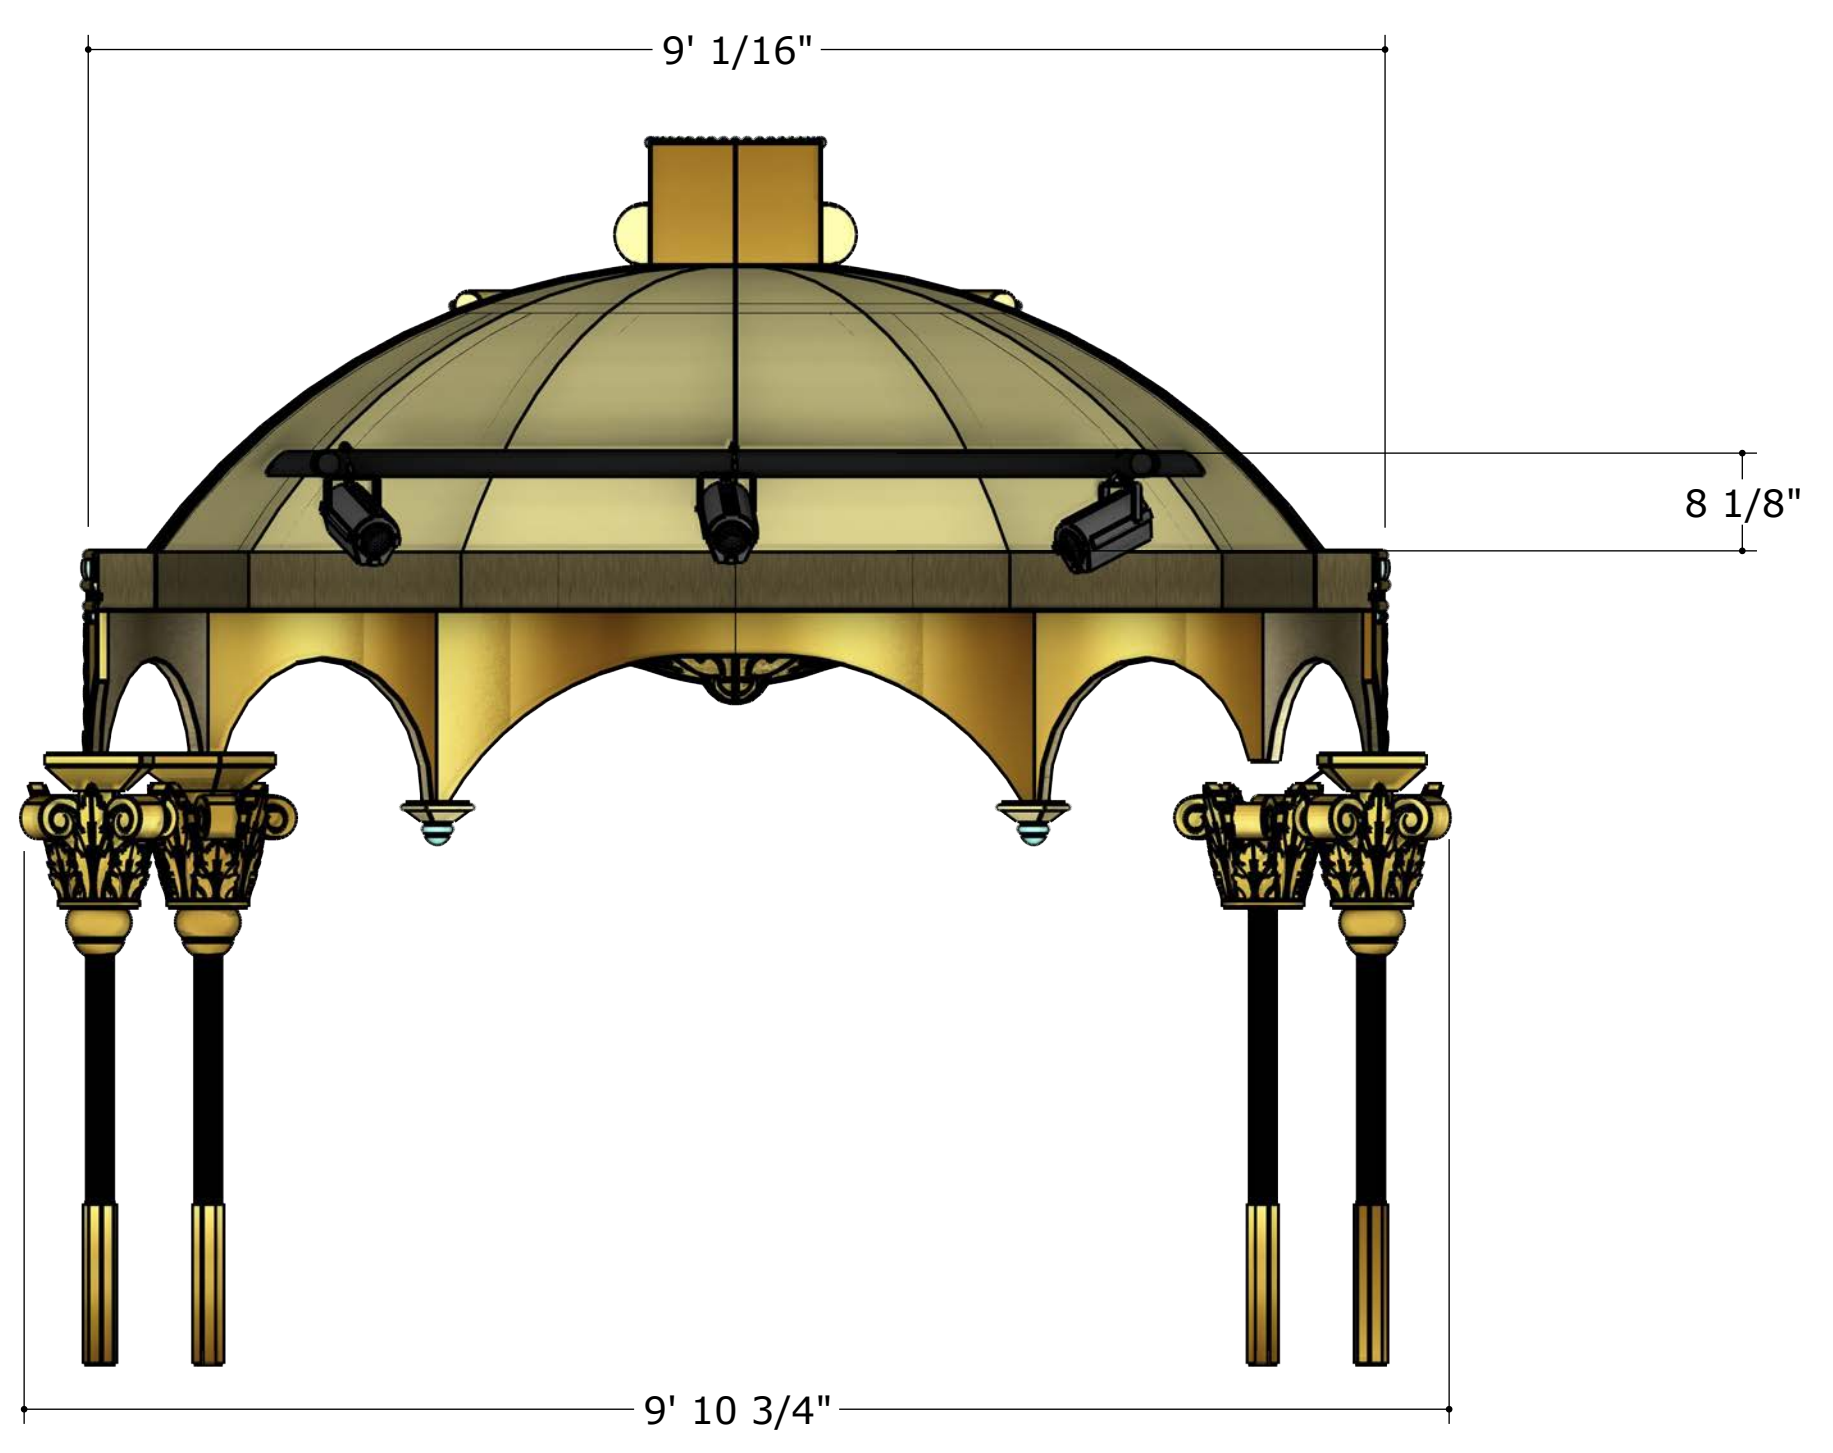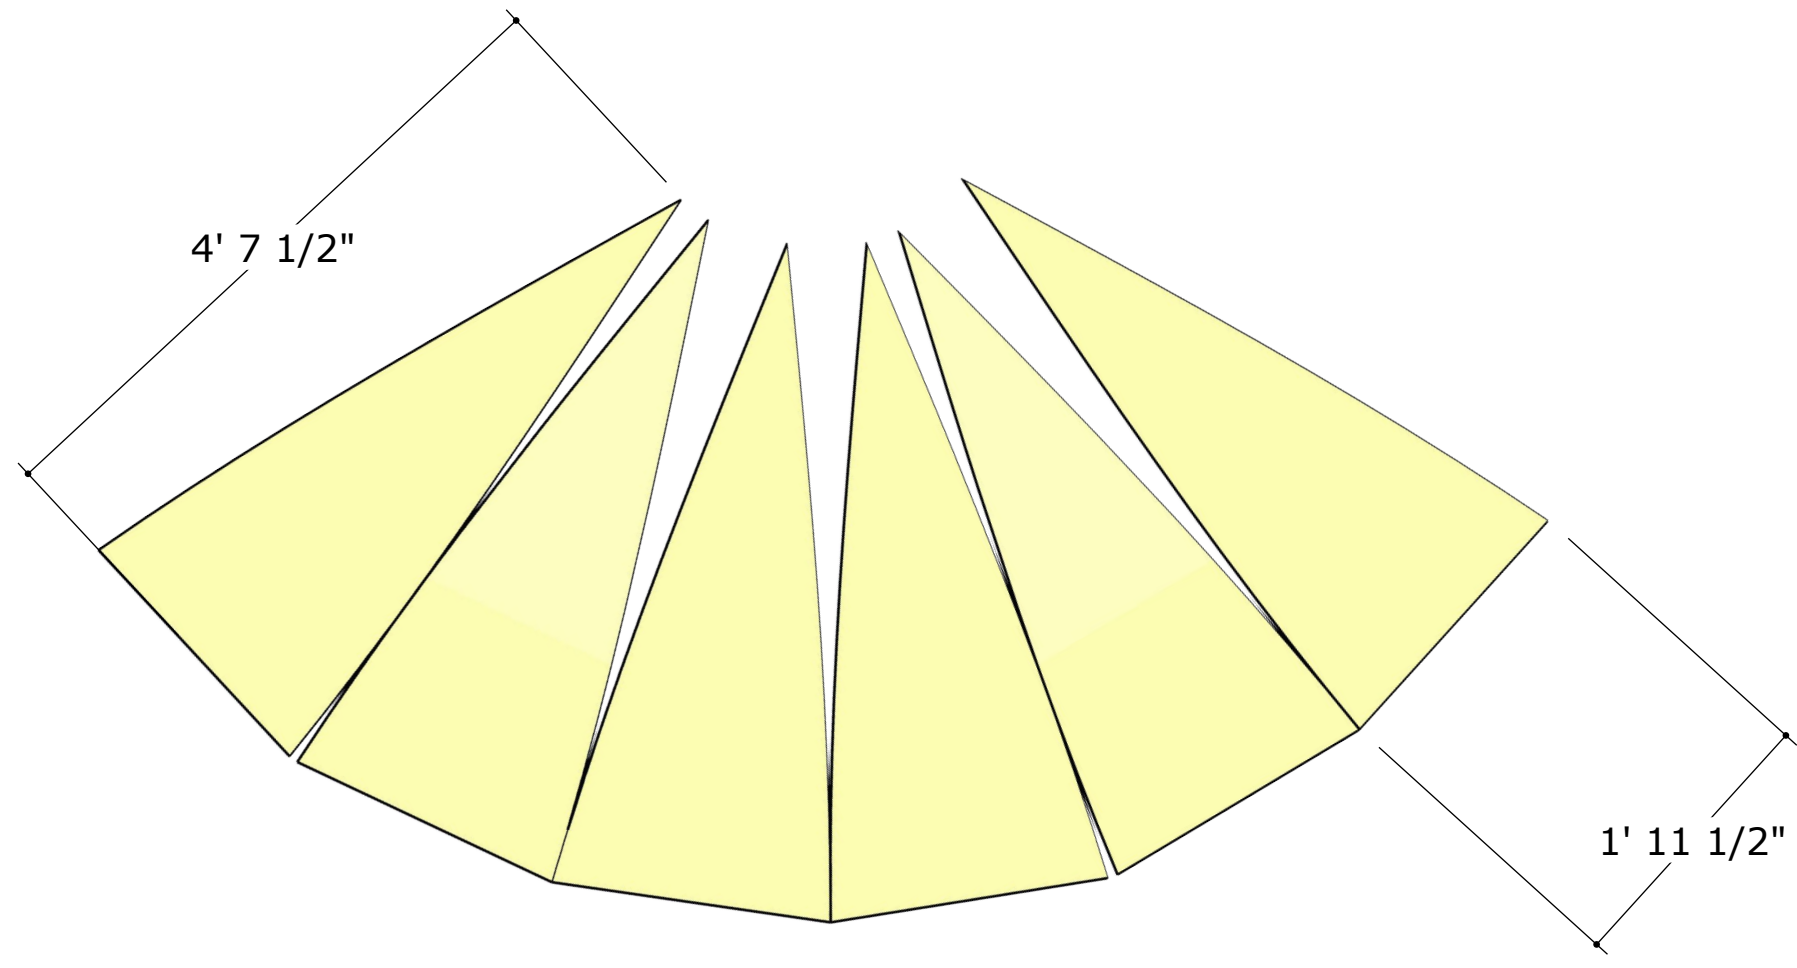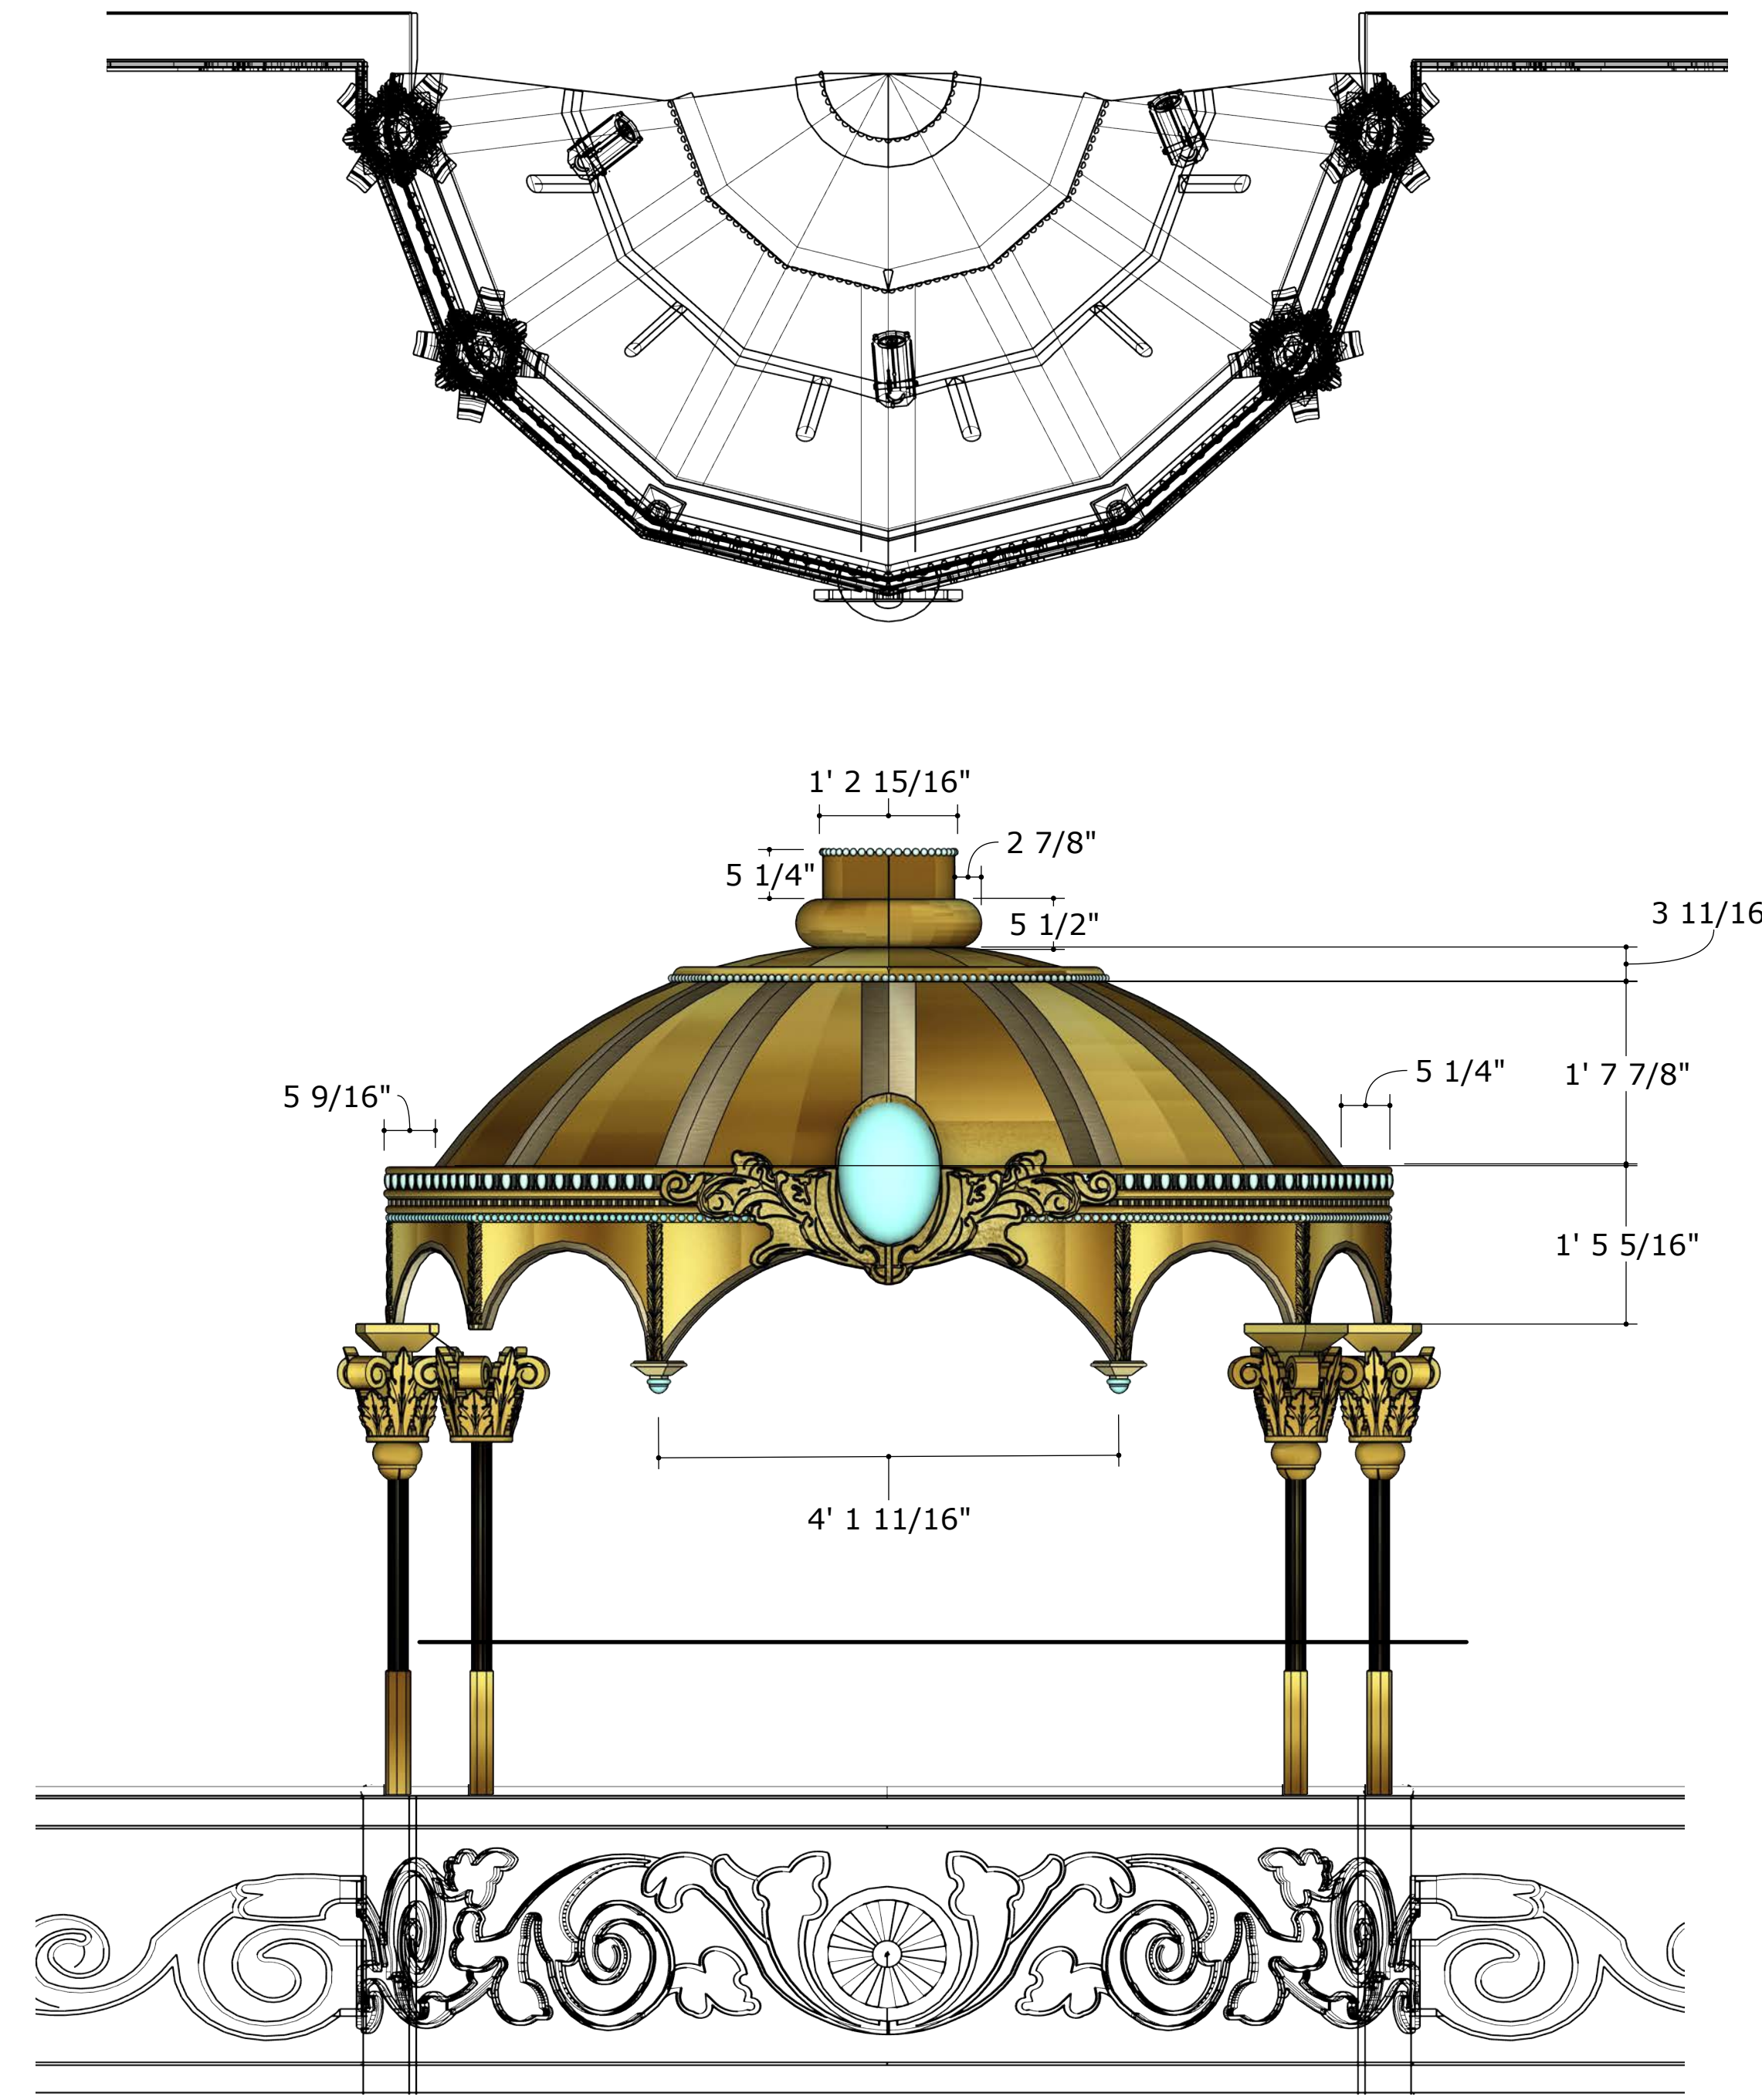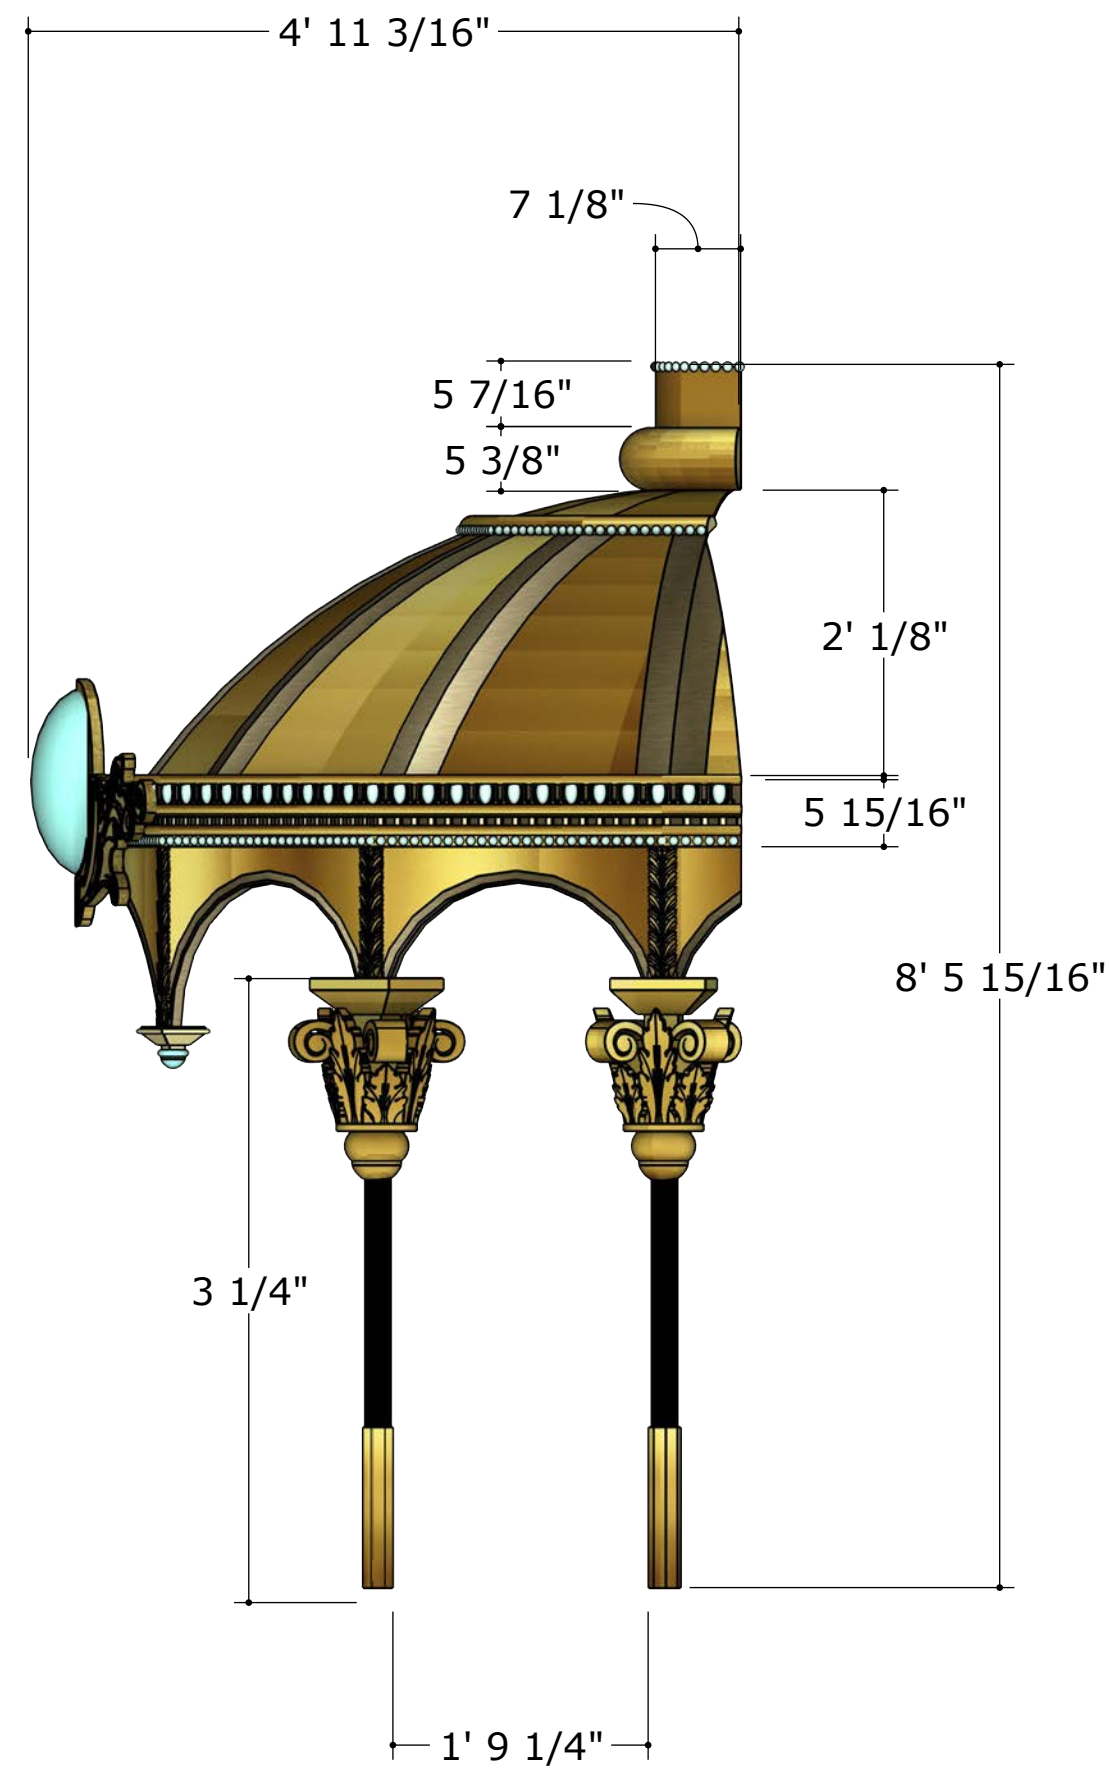


CHICAGO		
CORNISH PLAYHOUSE	PLATE NAME:	Booth Header
FINAL PACKAGE		6/19
DIRECTOR: ELMO		
SCENIC DESIGNER: MIRU DE PERALTA		
TECHNICAL DIRECTOR: BOB THE BUILDER		
DATE: APR 28 2025	SCALE: 3/4" = 1'-0"	

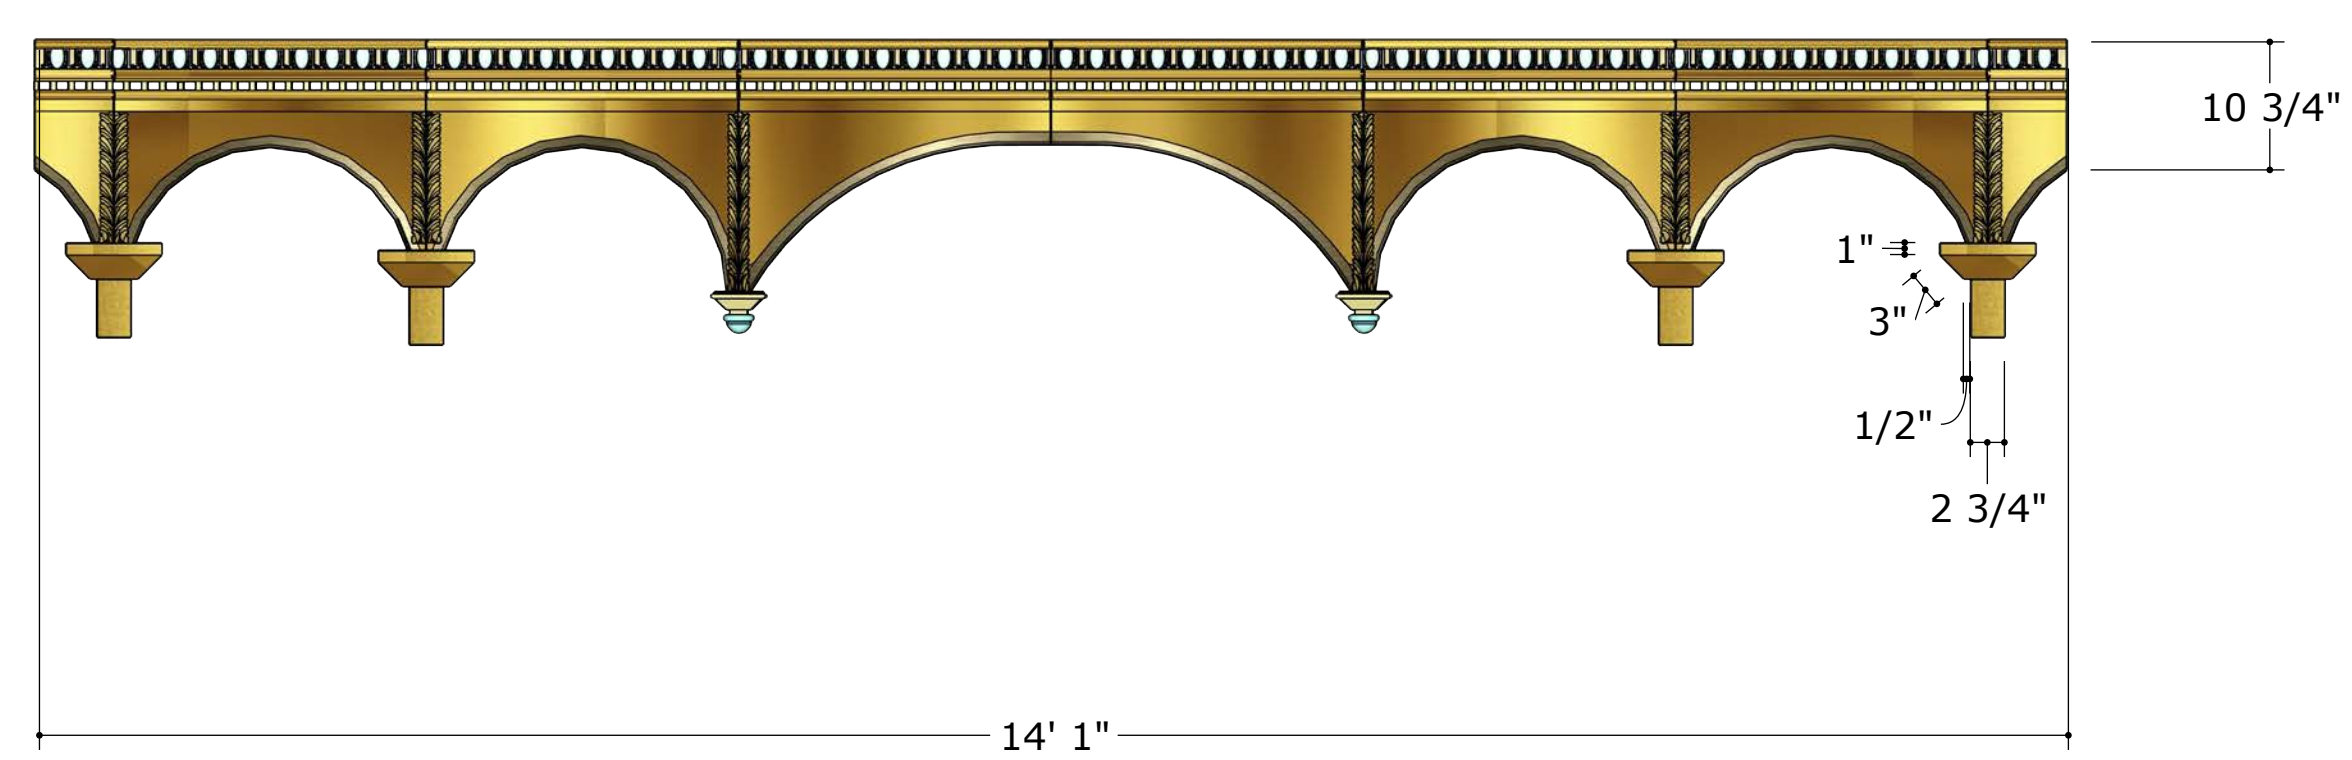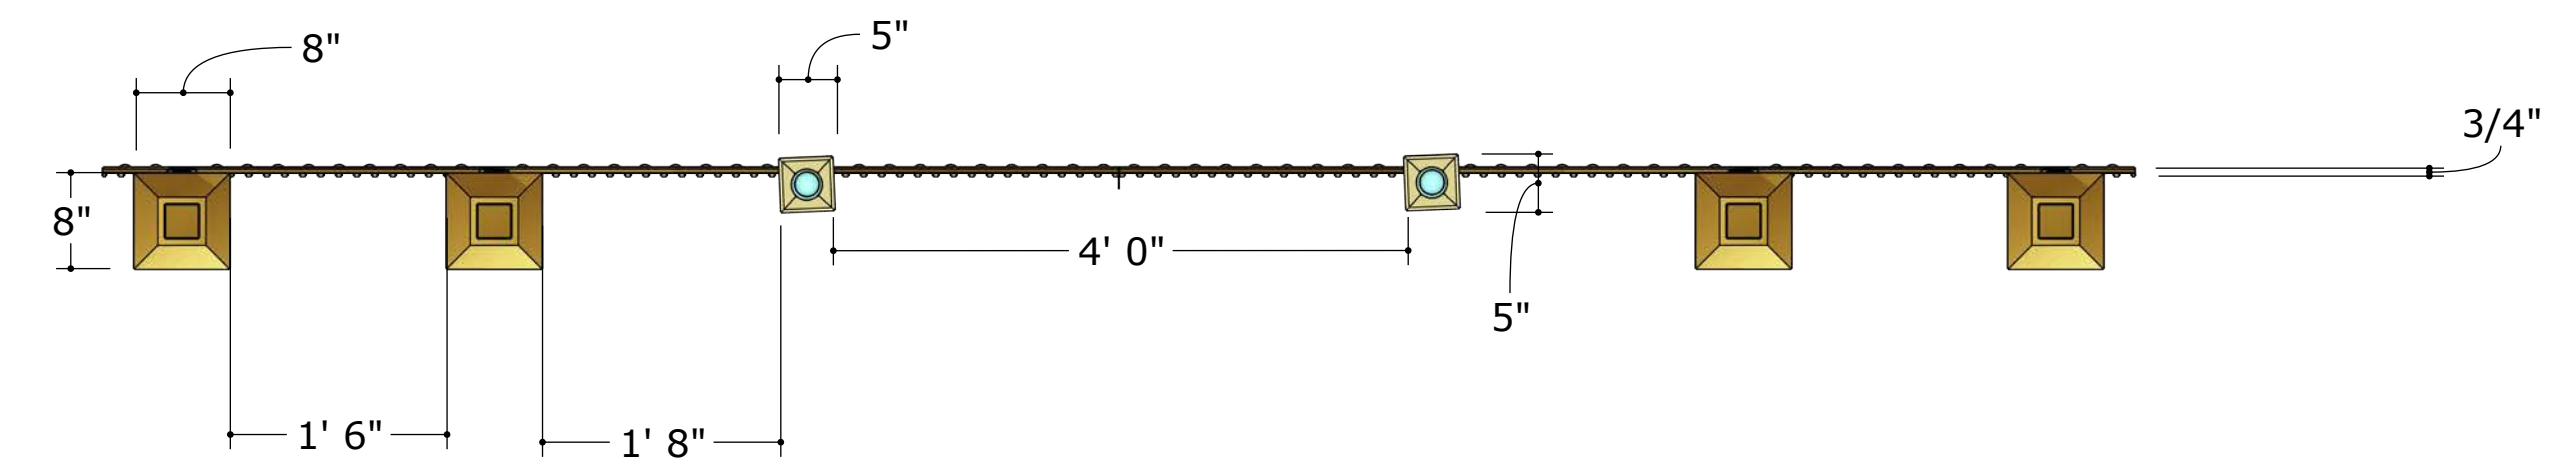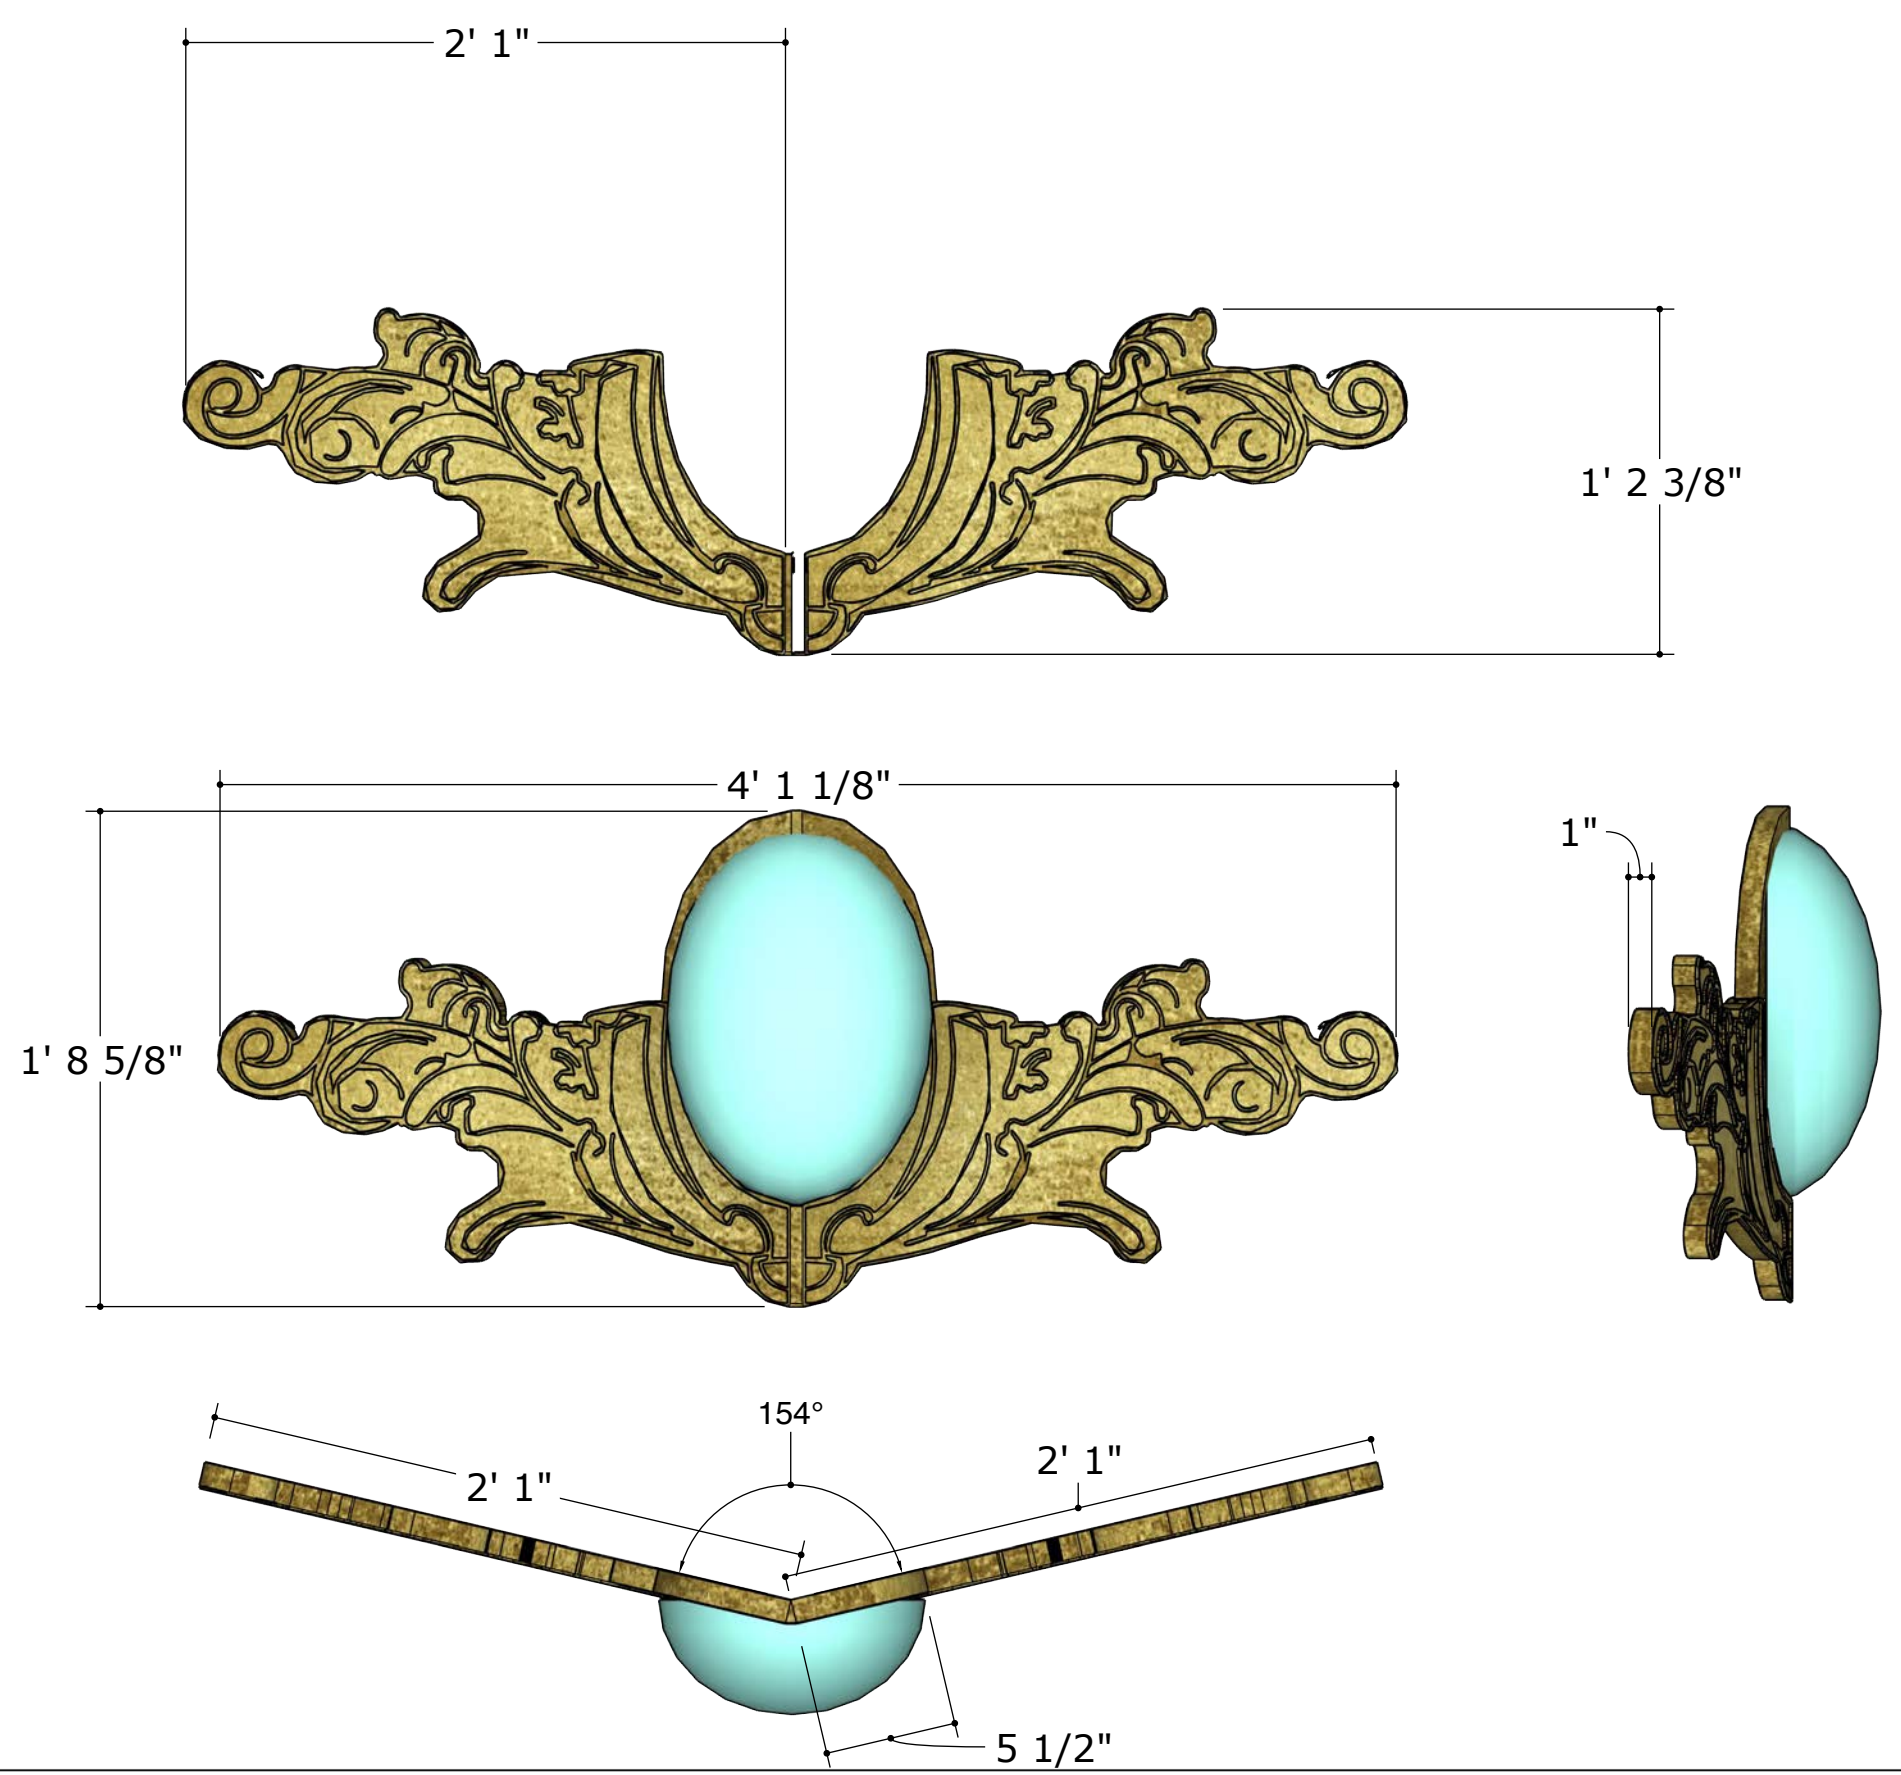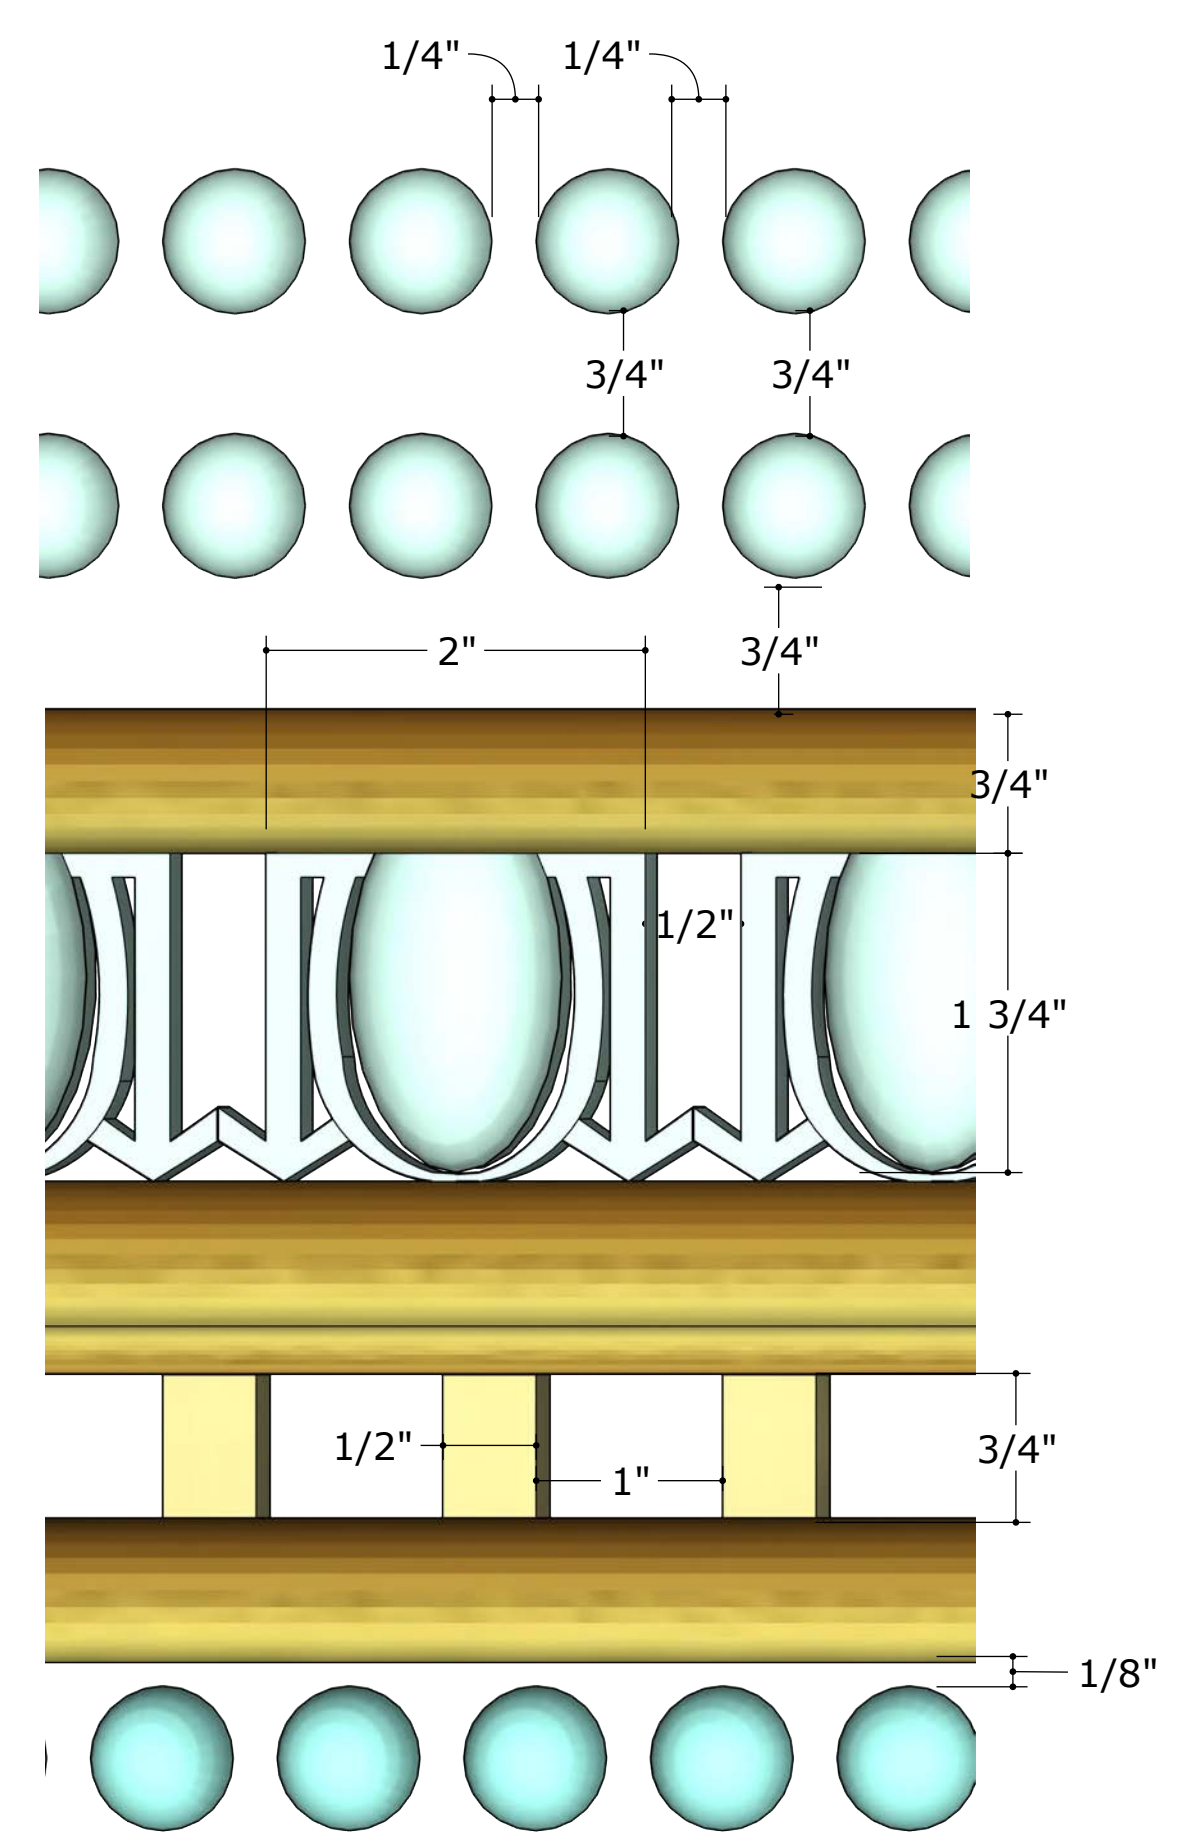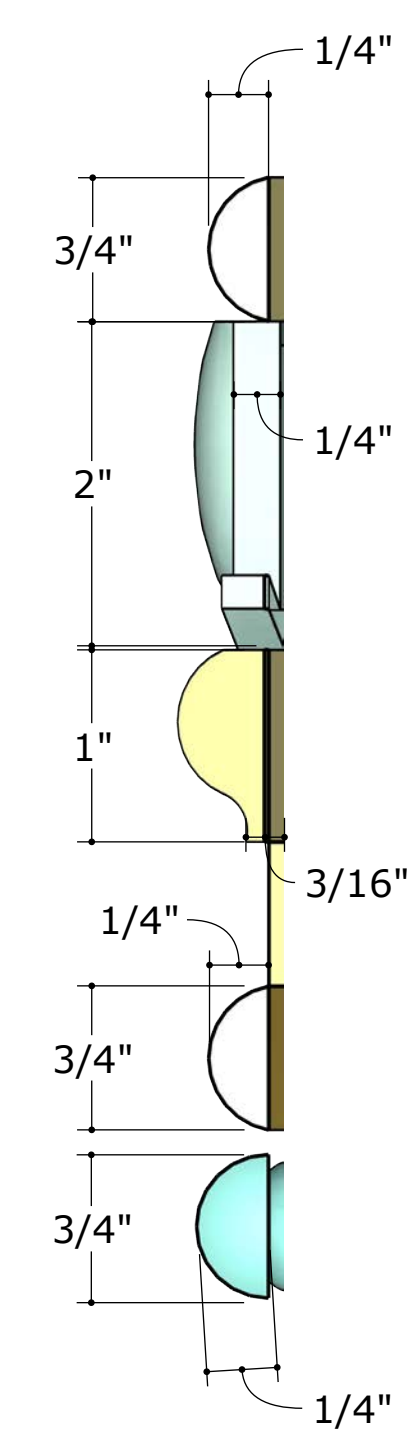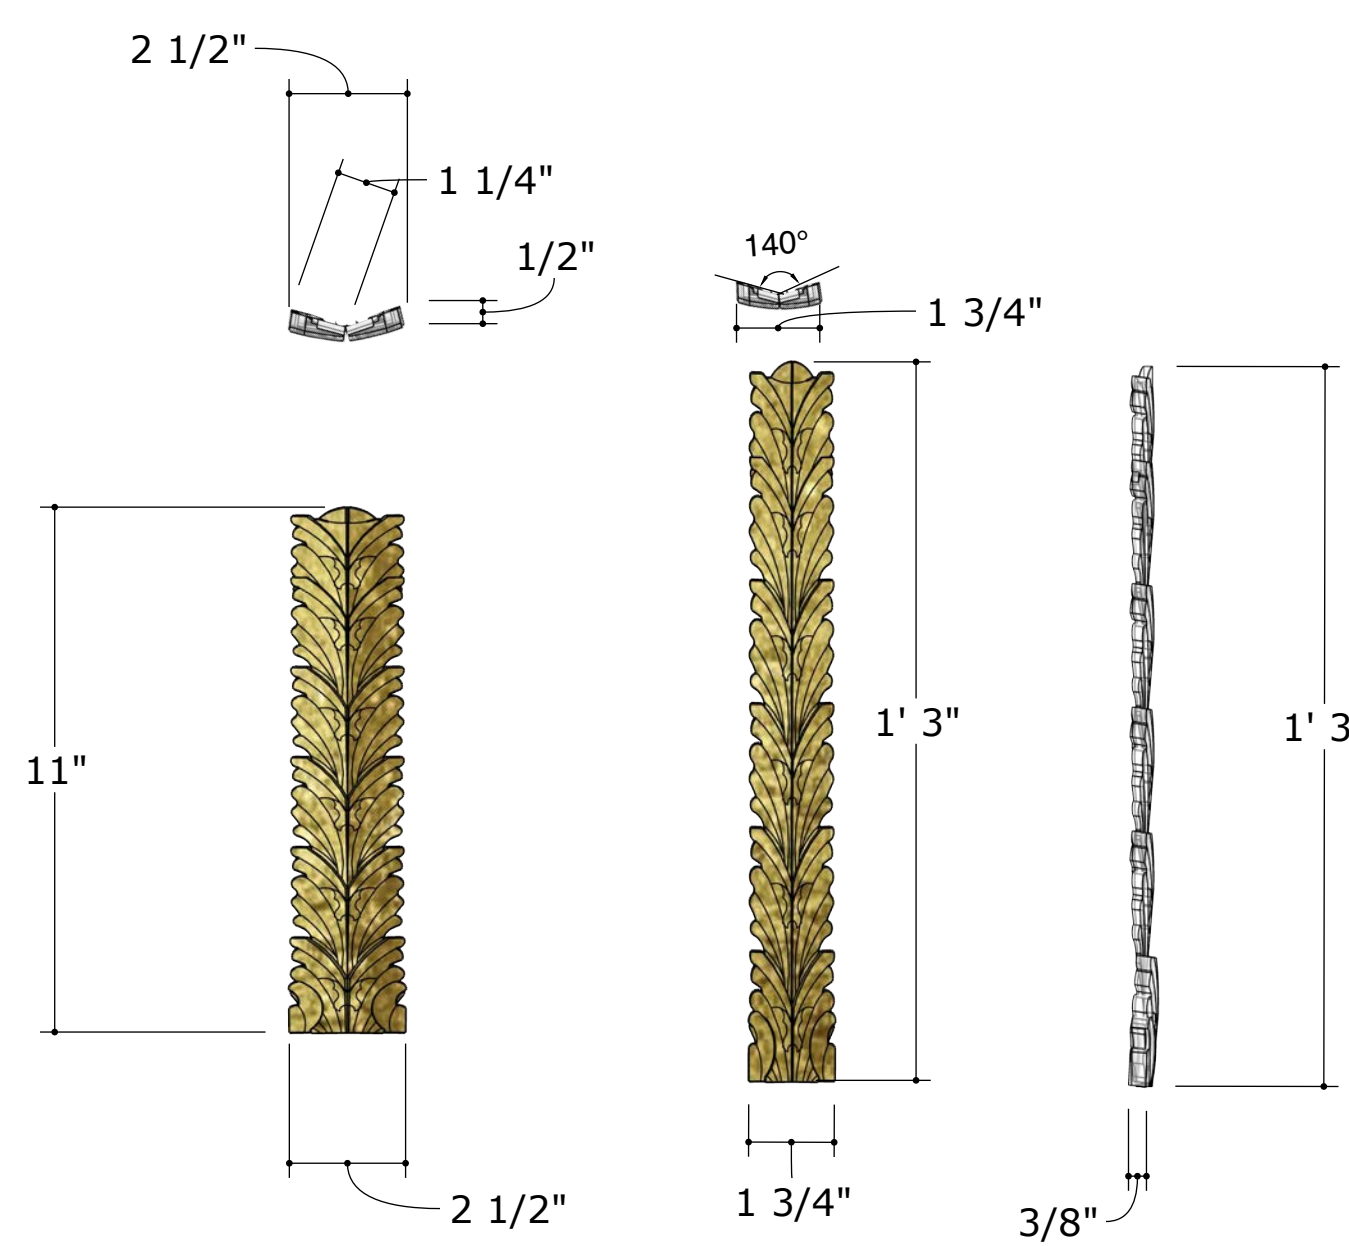
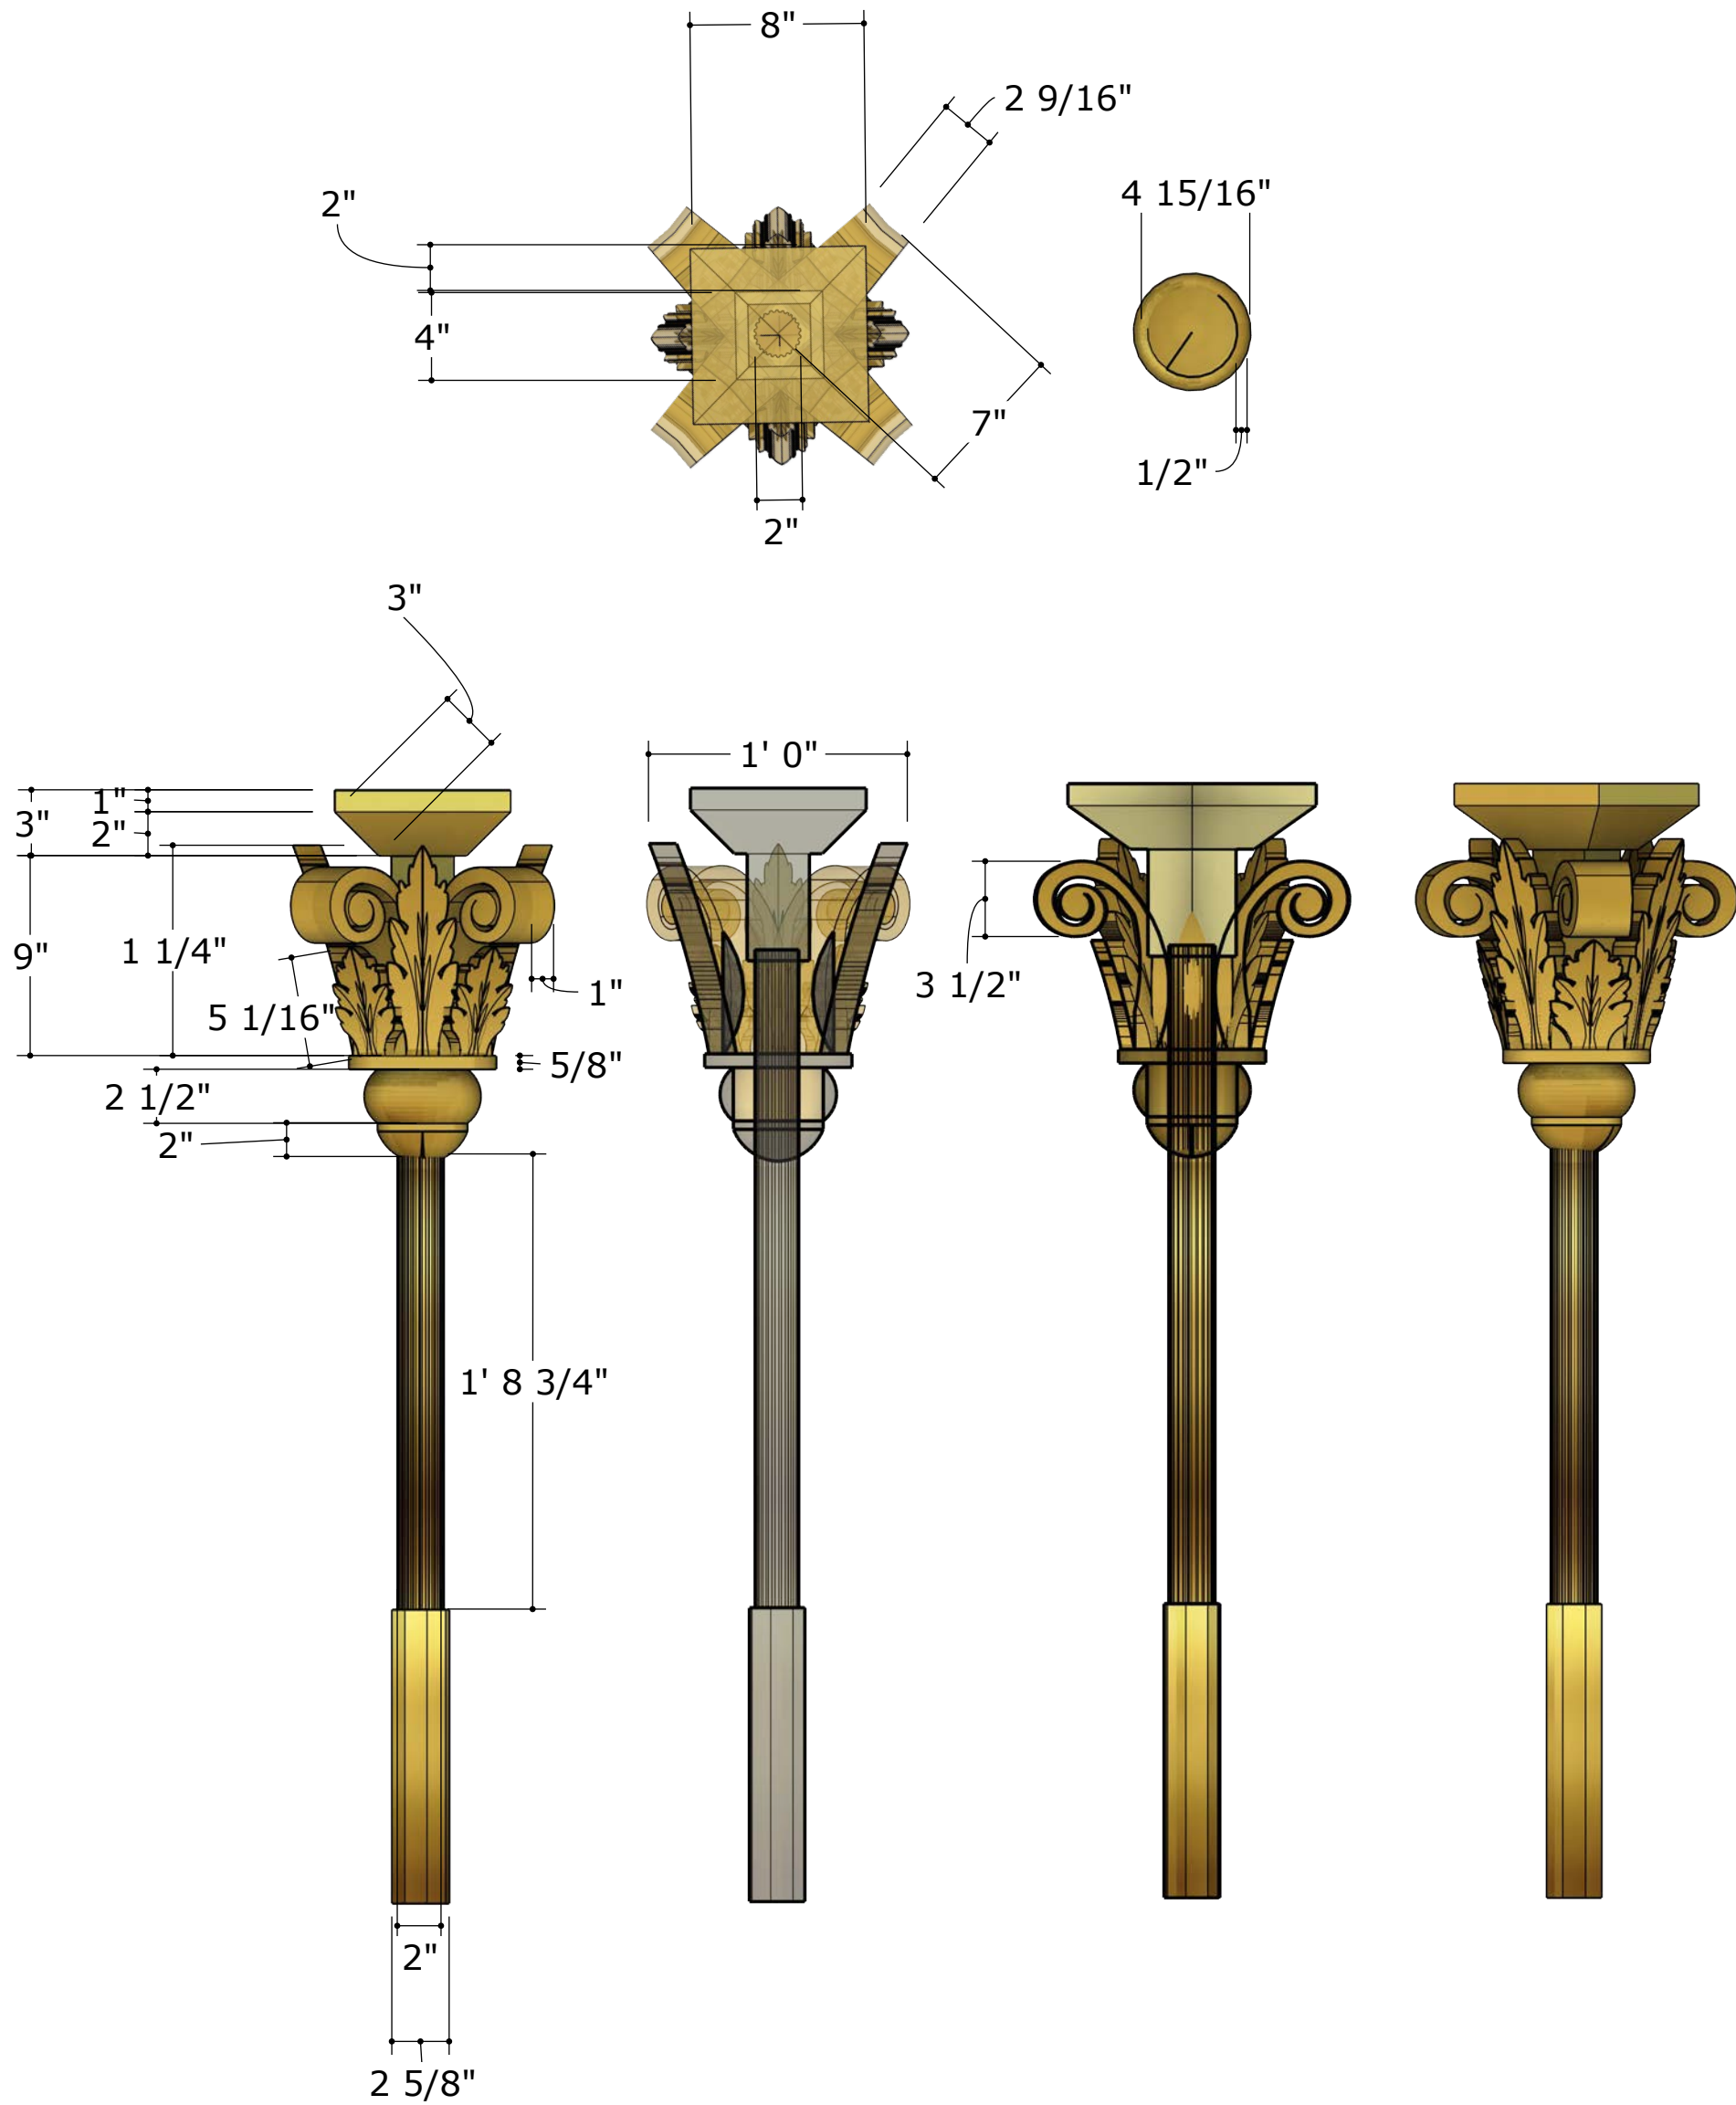


CHICAGO	
CORNISH PLAYHOUSE	BALCONY HEADER DETAILS
FINAL PACKAGE	
DIRECTOR: ELMO	
SCENIC DESIGNER: MIRU DE PERALTA	
TECHNICAL DIRECTOR: BOB THE BUILDER	
DATE: APR 28 2025	SCALE: MULTIPLE SCALES


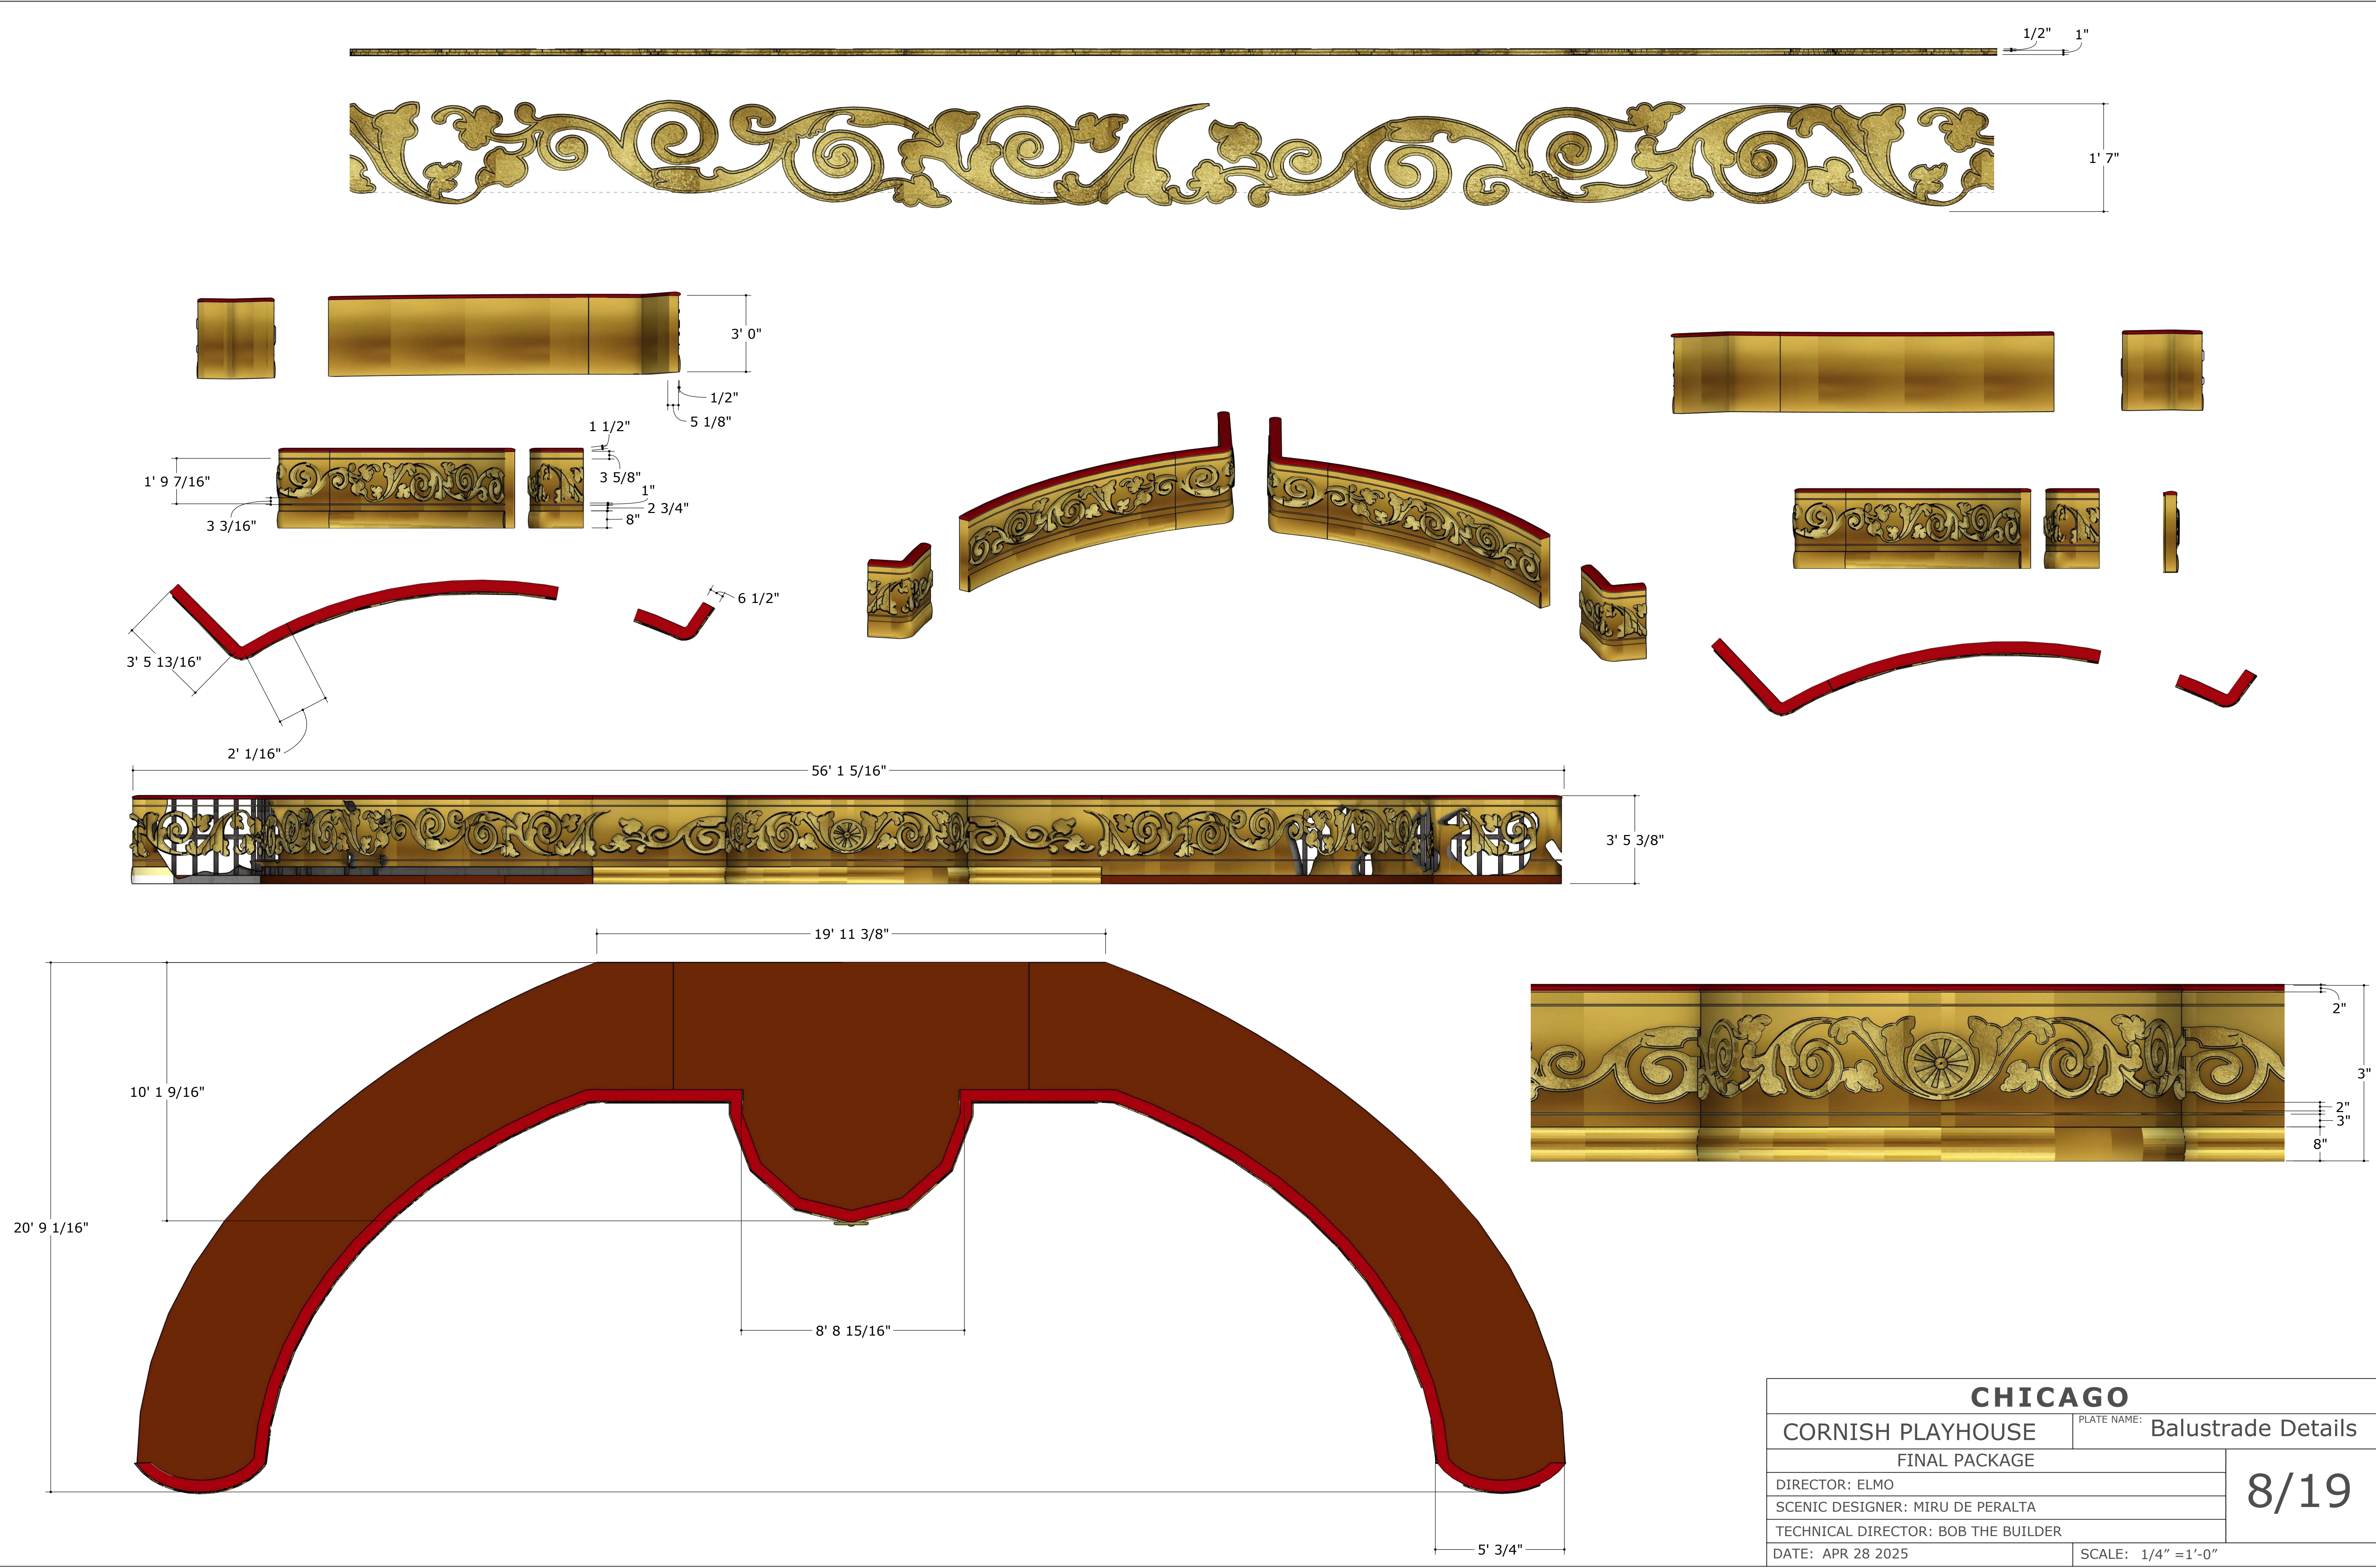


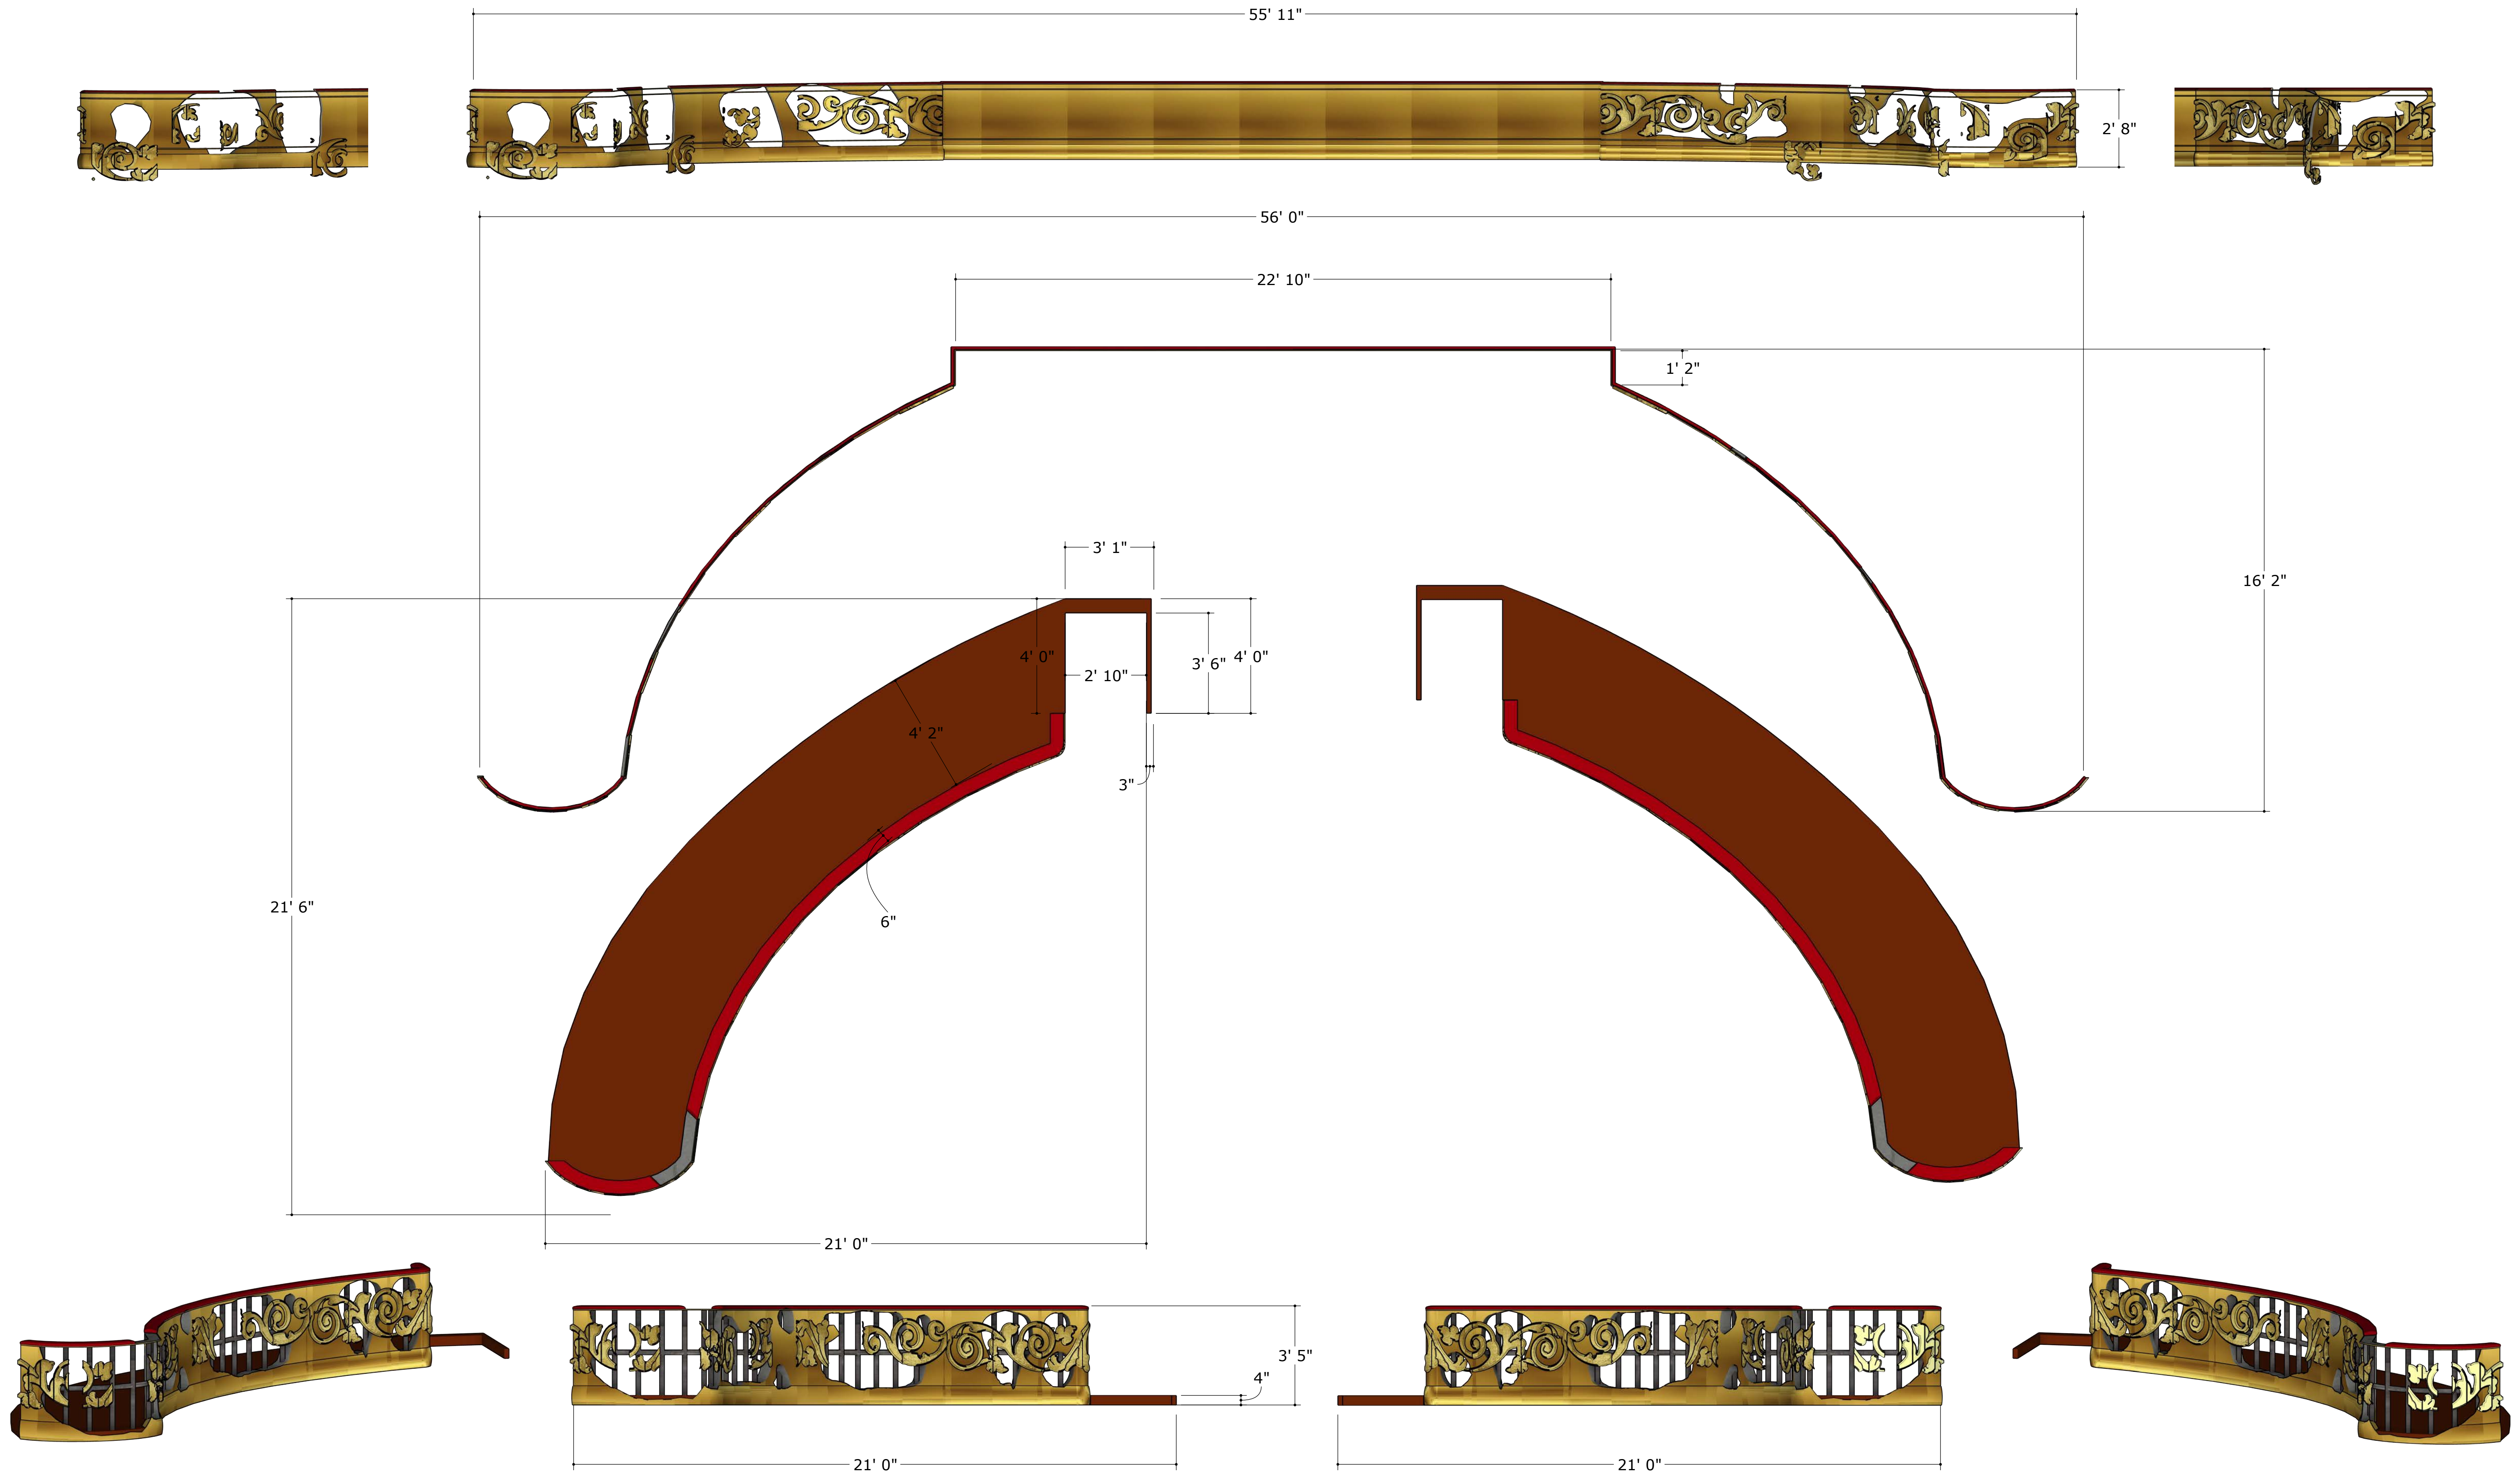






CHICAGO		
CORNISH PLAYHOUSE	PLATE NAME: Balustrade Detial #2	
FINAL PACKAGE		9/19
DIRECTOR: ELMO		
SCENIC DESIGNER: MIRU DE PERALTA		
TECHNICAL DIRECTOR: BOB THE BUILDER		
DATE: APR 28 2025		SCALE: 1/4" = 1'-0"

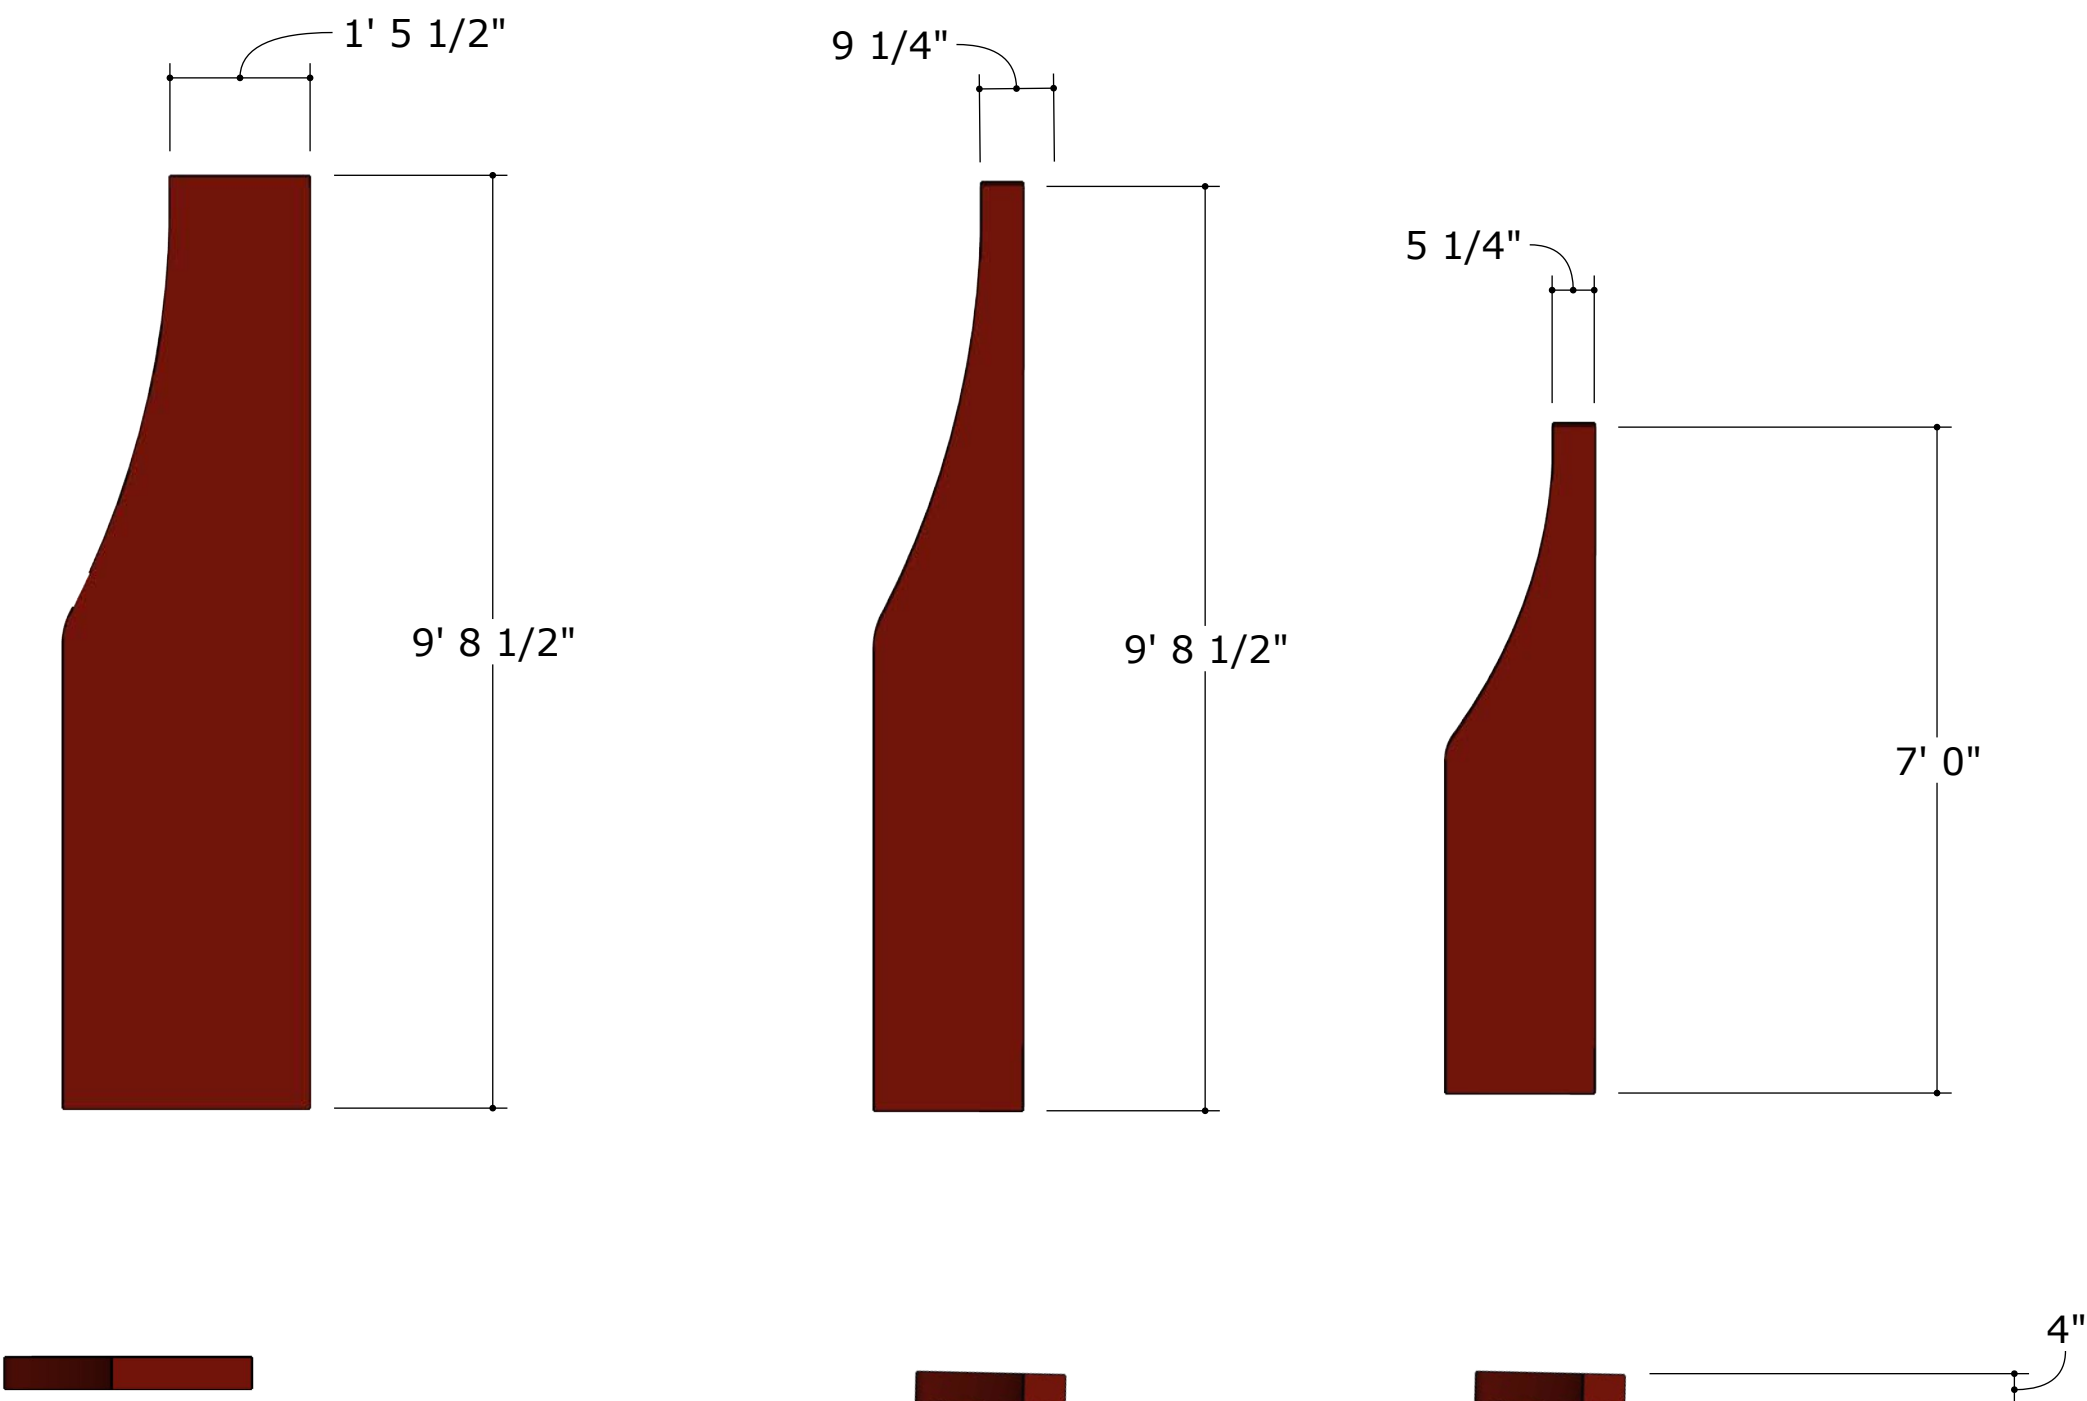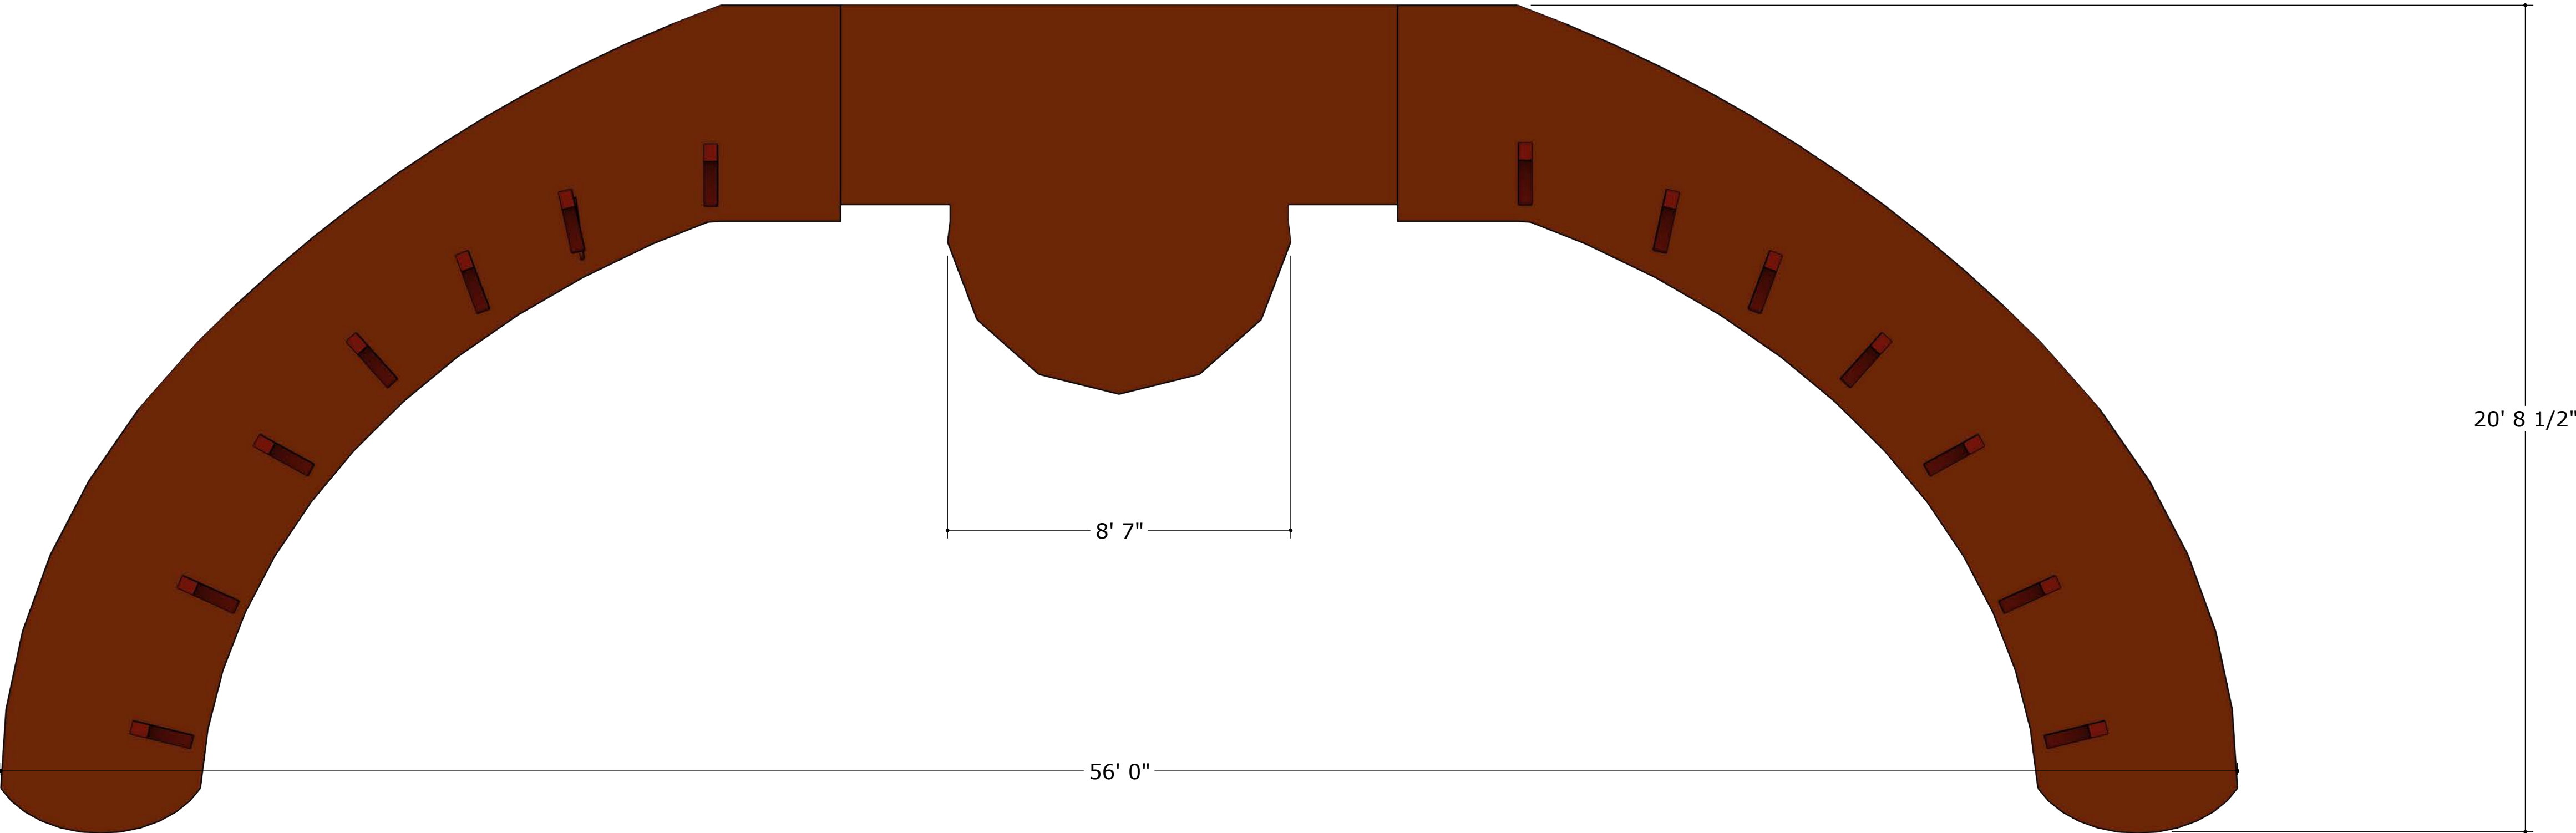




CHICAGO		
CORNISH PLAYHOUSE		PLATE NAME: Balustrade Detail #3
FINAL PACKAGE		10/19
DIRECTOR: ELMO		
SCENIC DESIGNER: MIRU DE PERALTA		
TECHNICAL DIRECTOR: BOB THE BUILDER		
DATE: APR 28 2025		SCALE: 1/4" =1'-0"

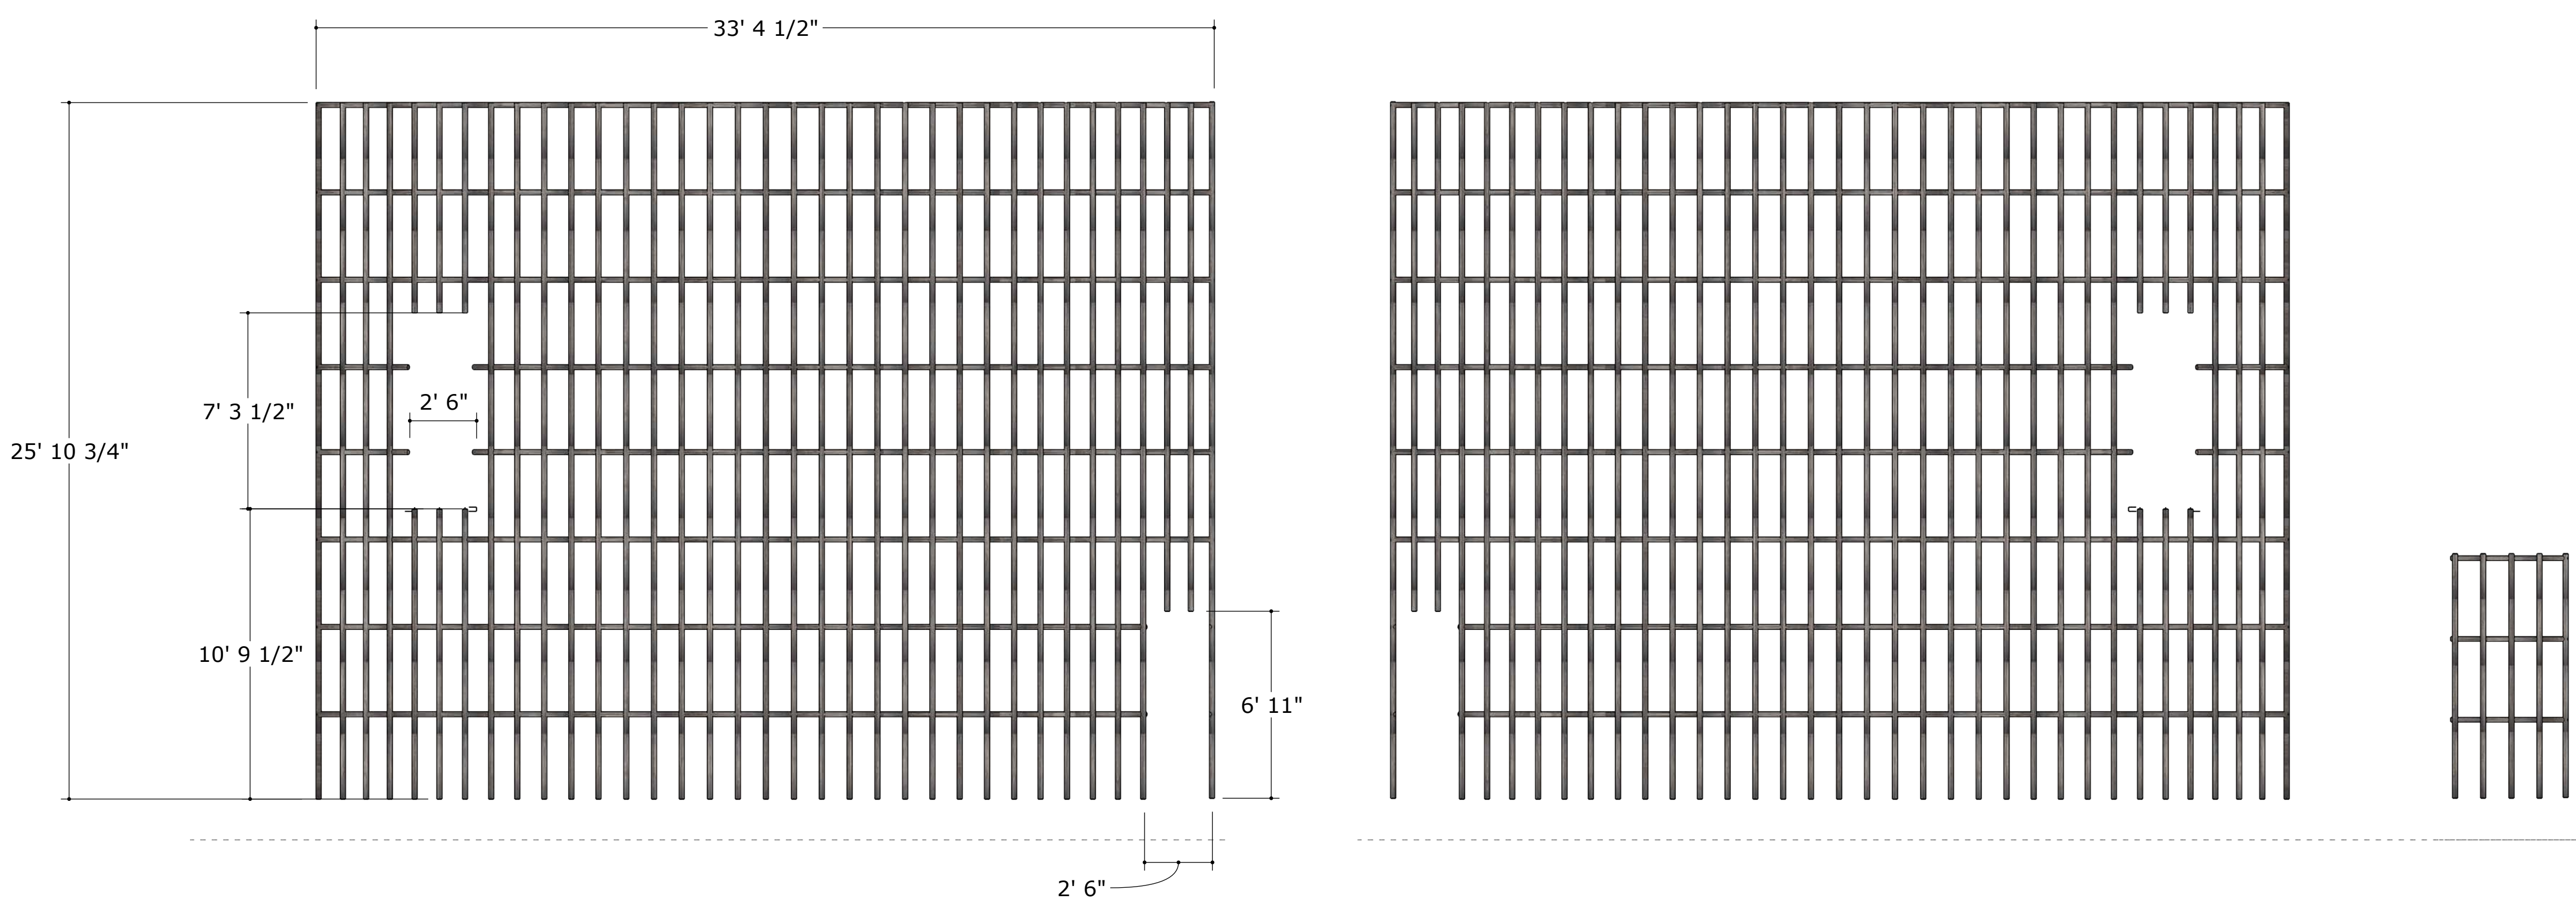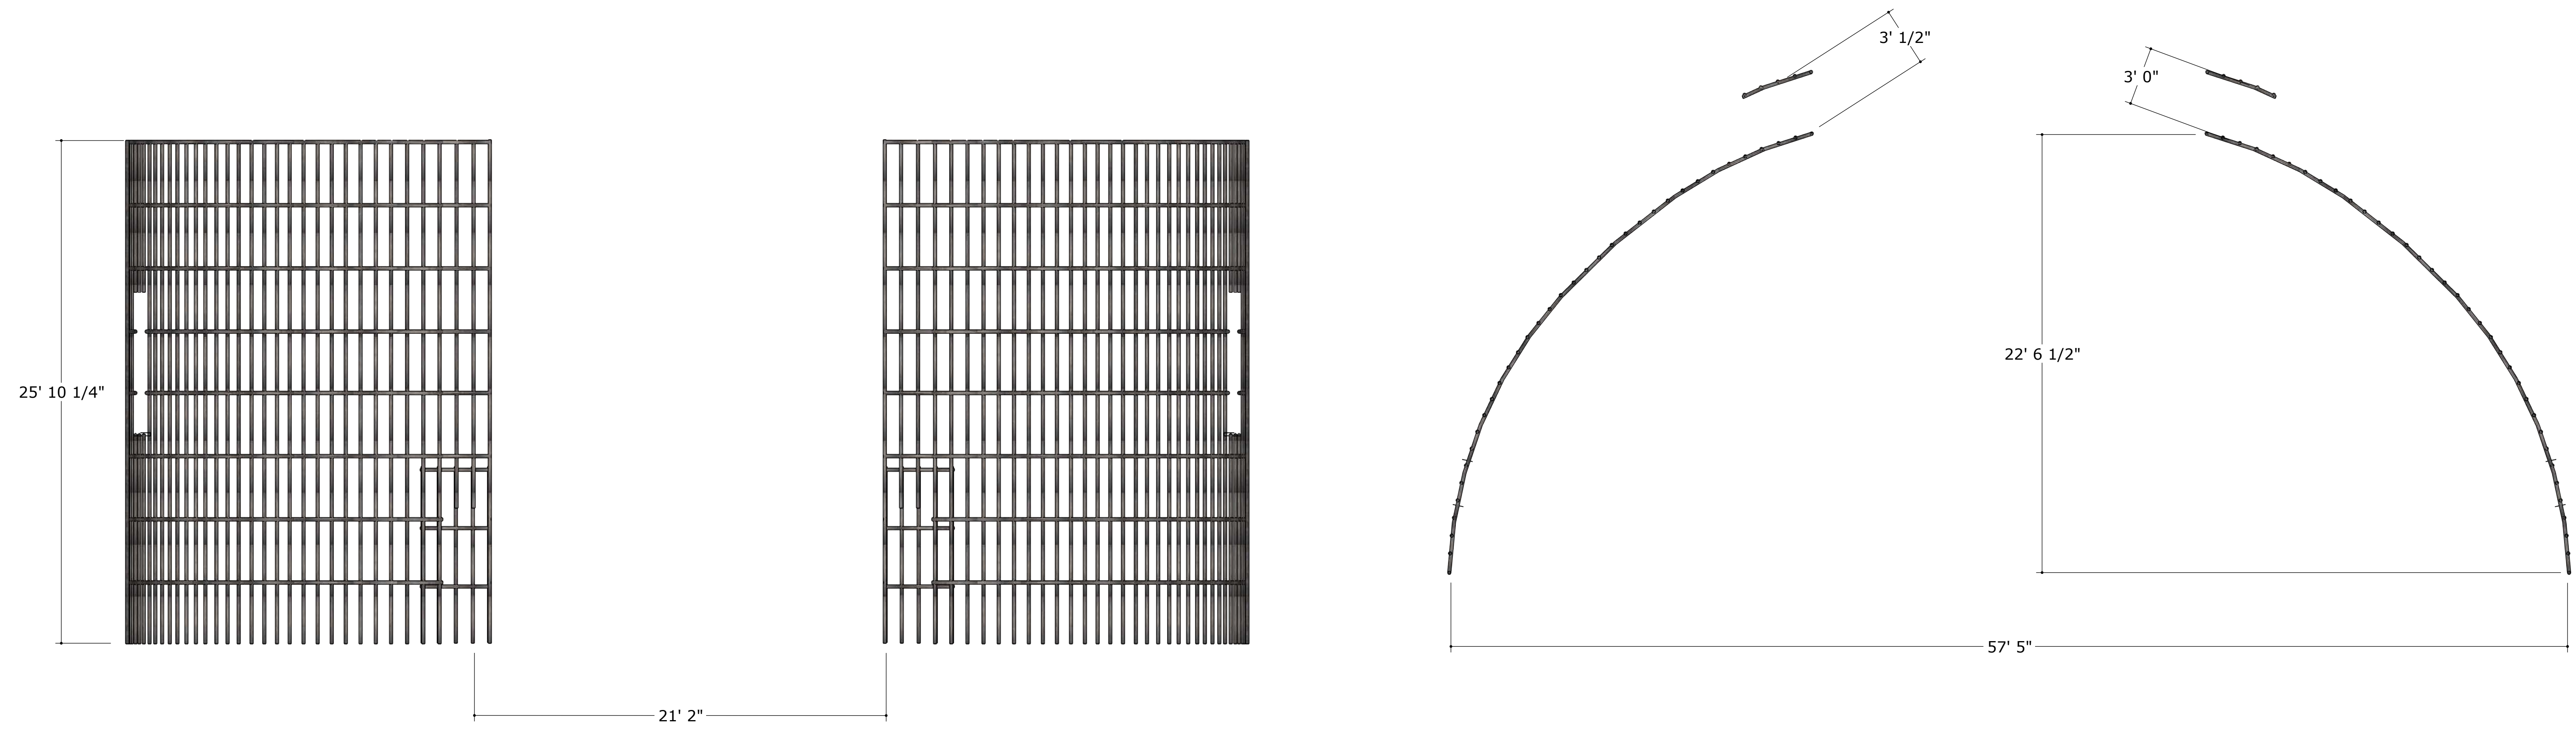






CHICAGO		
CORNISH PLAYHOUSE	PLATE NAME:	Jail Bars
FINAL PACKAGE		11/19
DIRECTOR: ELMO		
SCENIC DESIGNER: MIRU DE PERALTA		
TECHNICAL DIRECTOR: BOB THE BUILDER		
DATE: APR 28 2025	SCALE: 1/4" = 1'-0"	

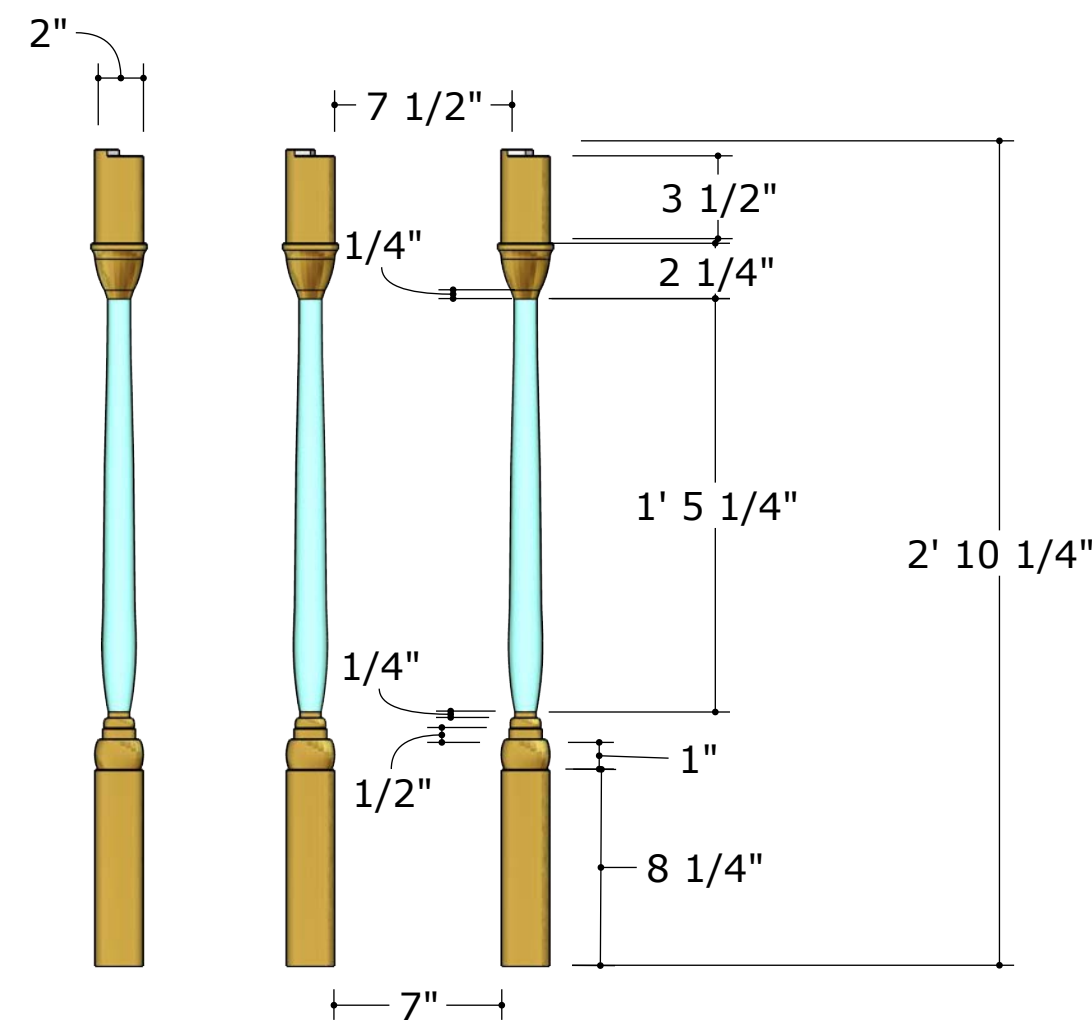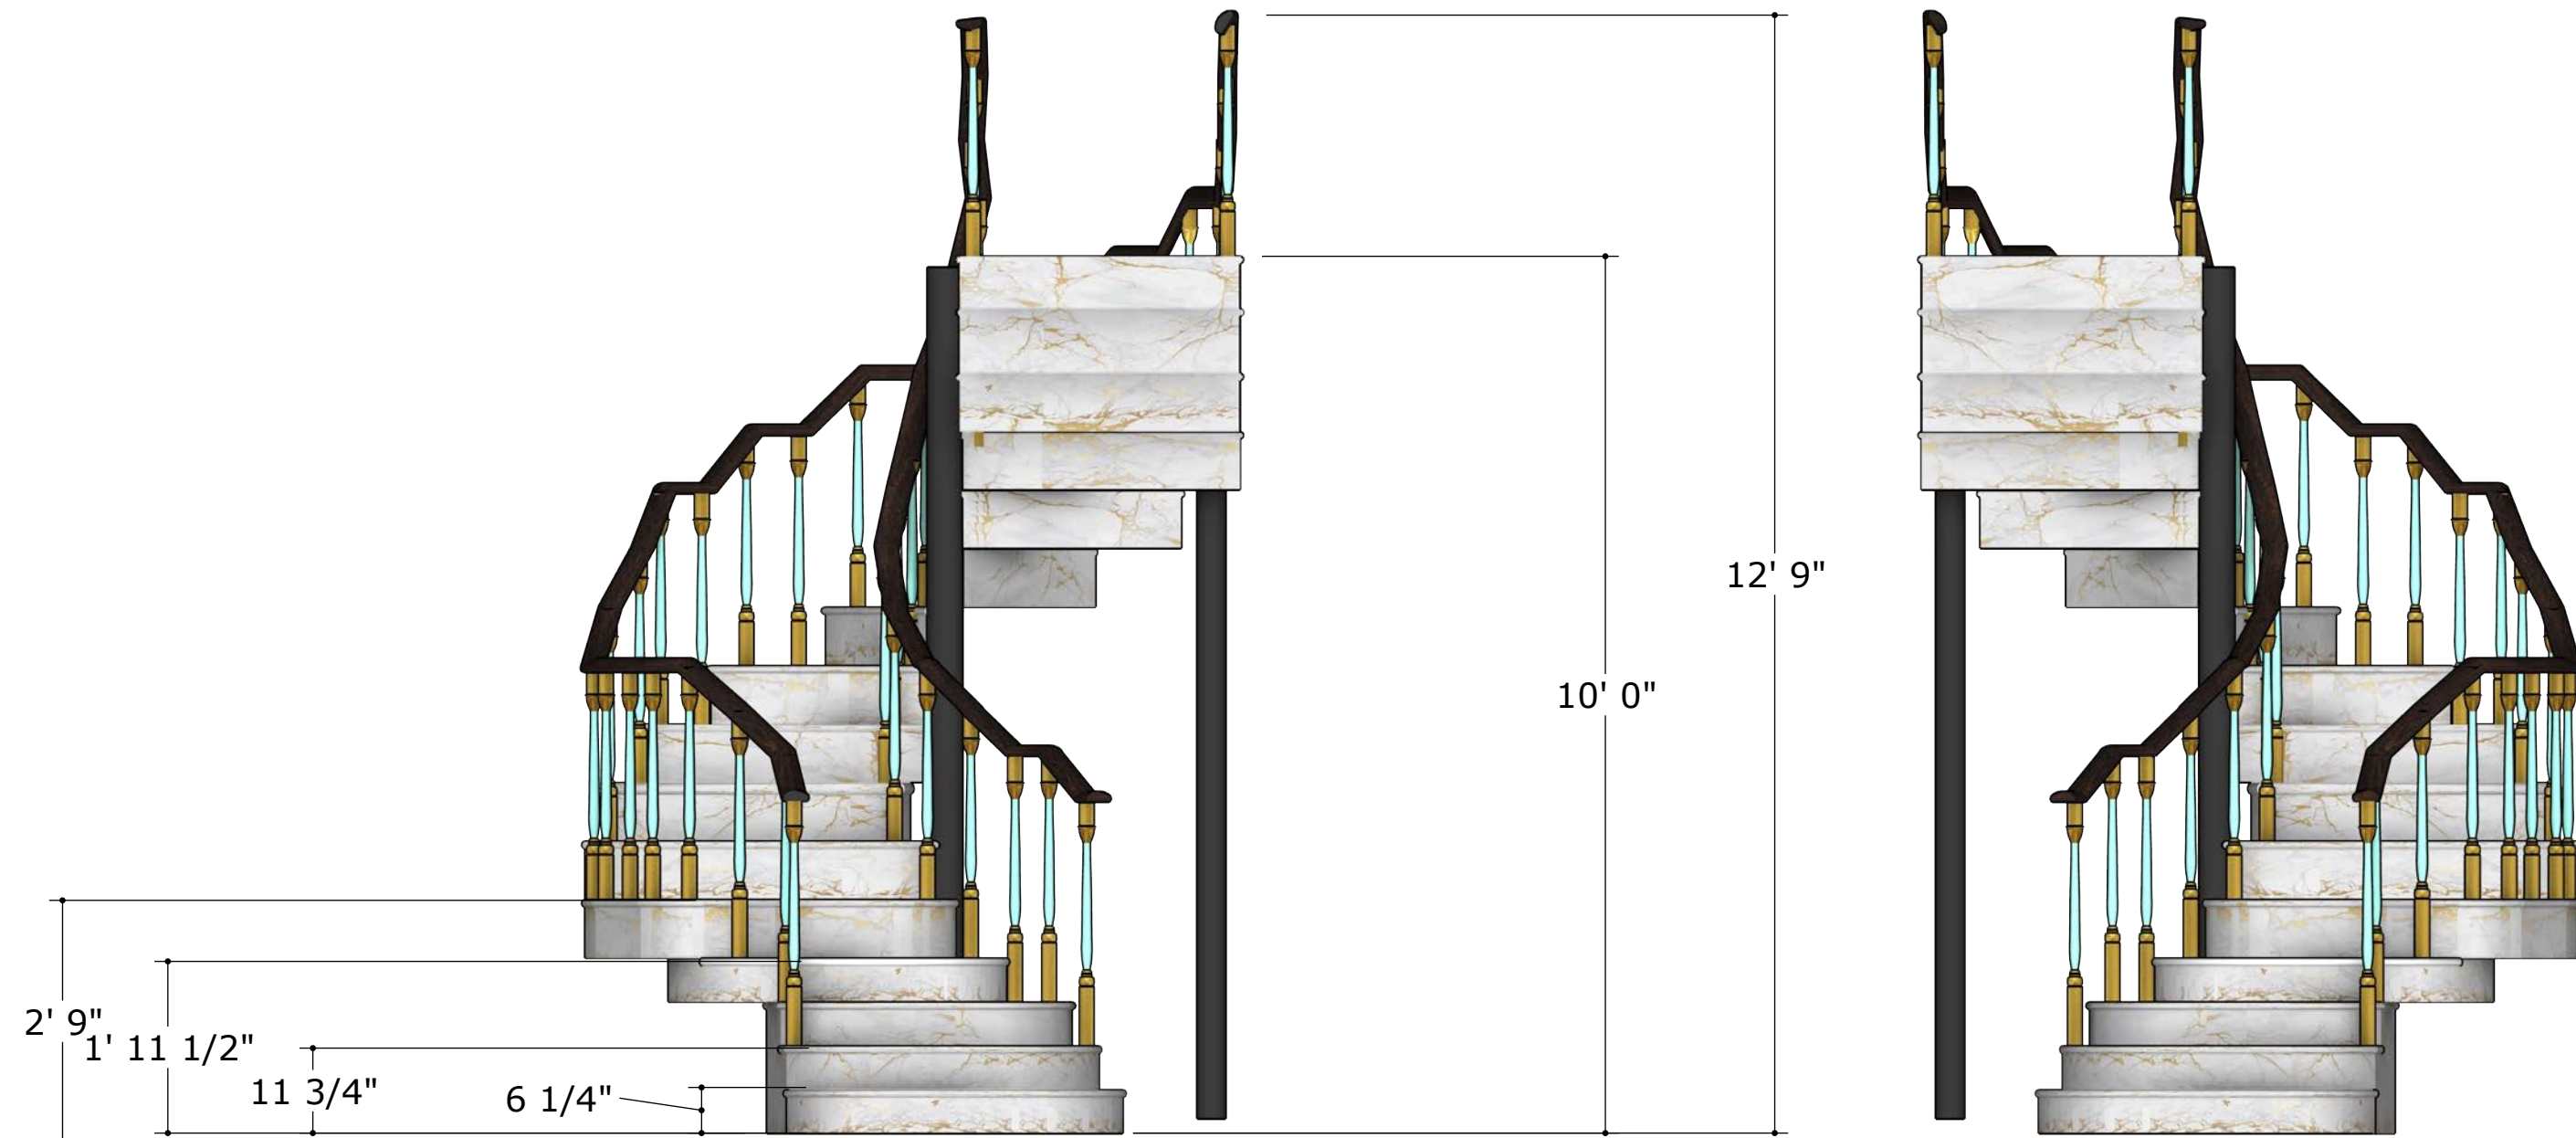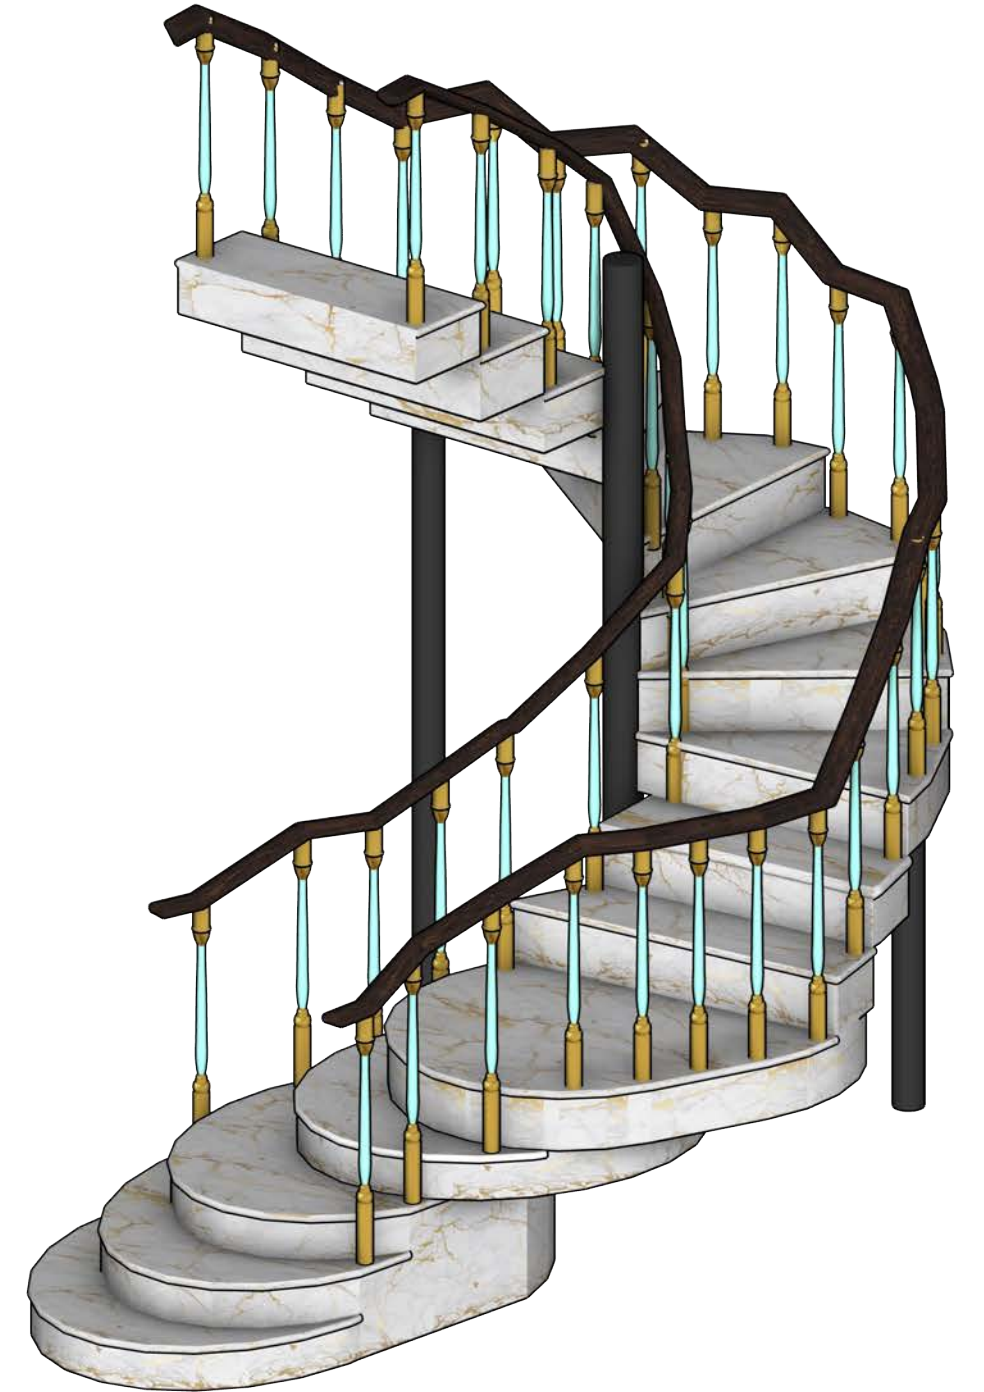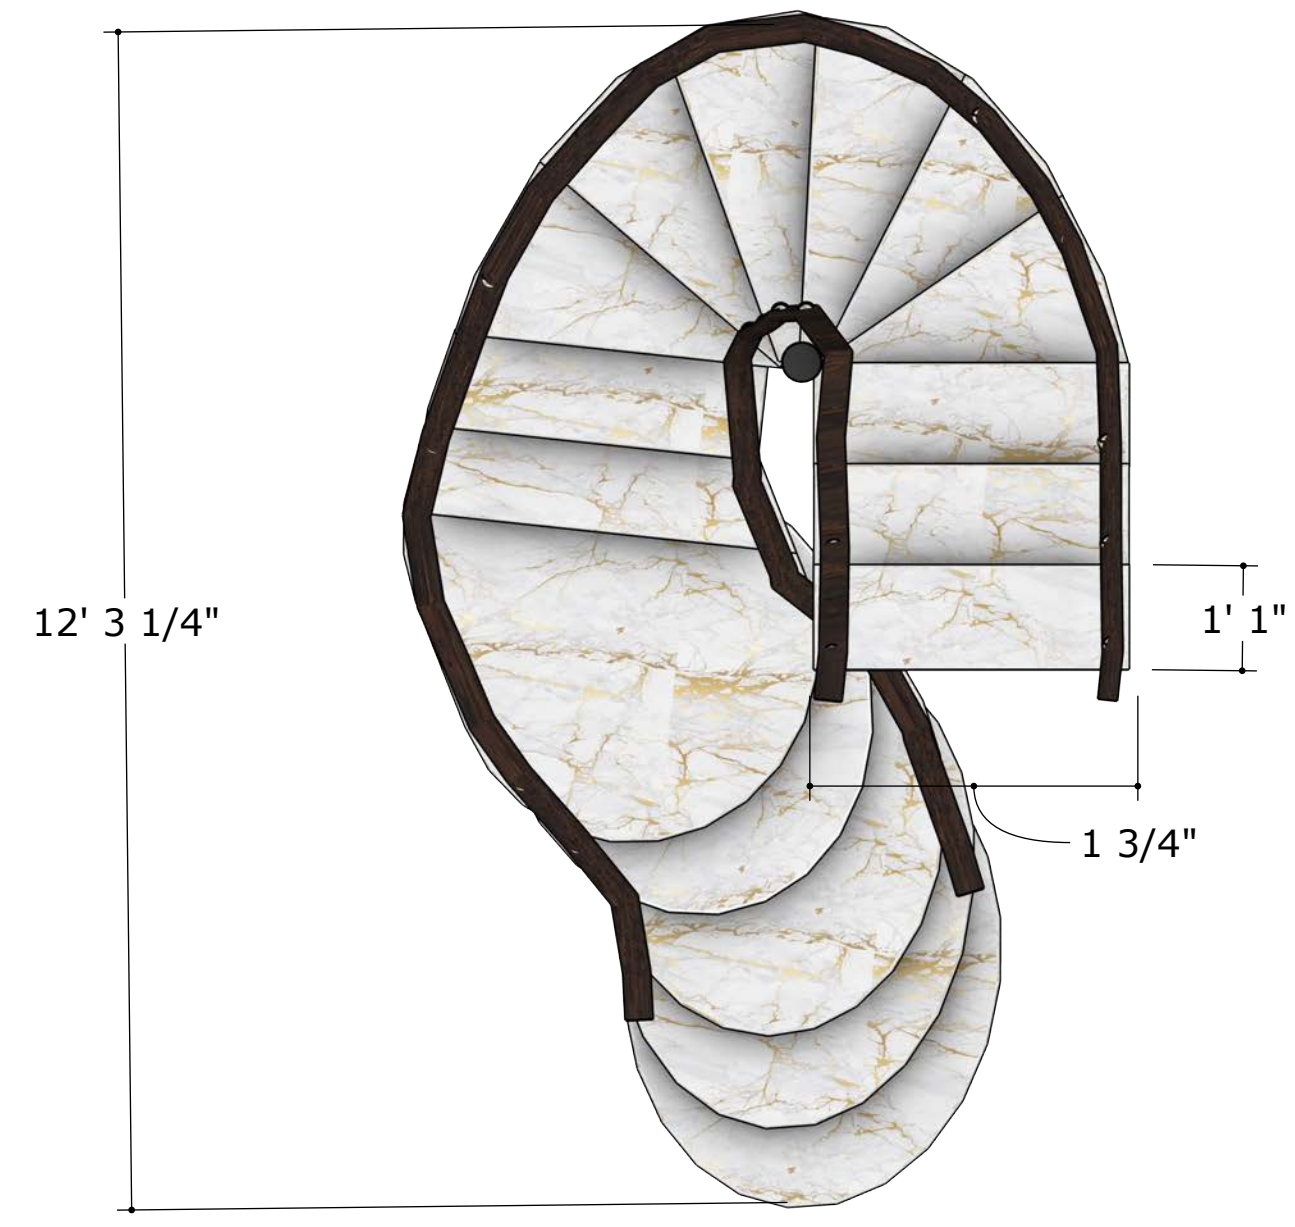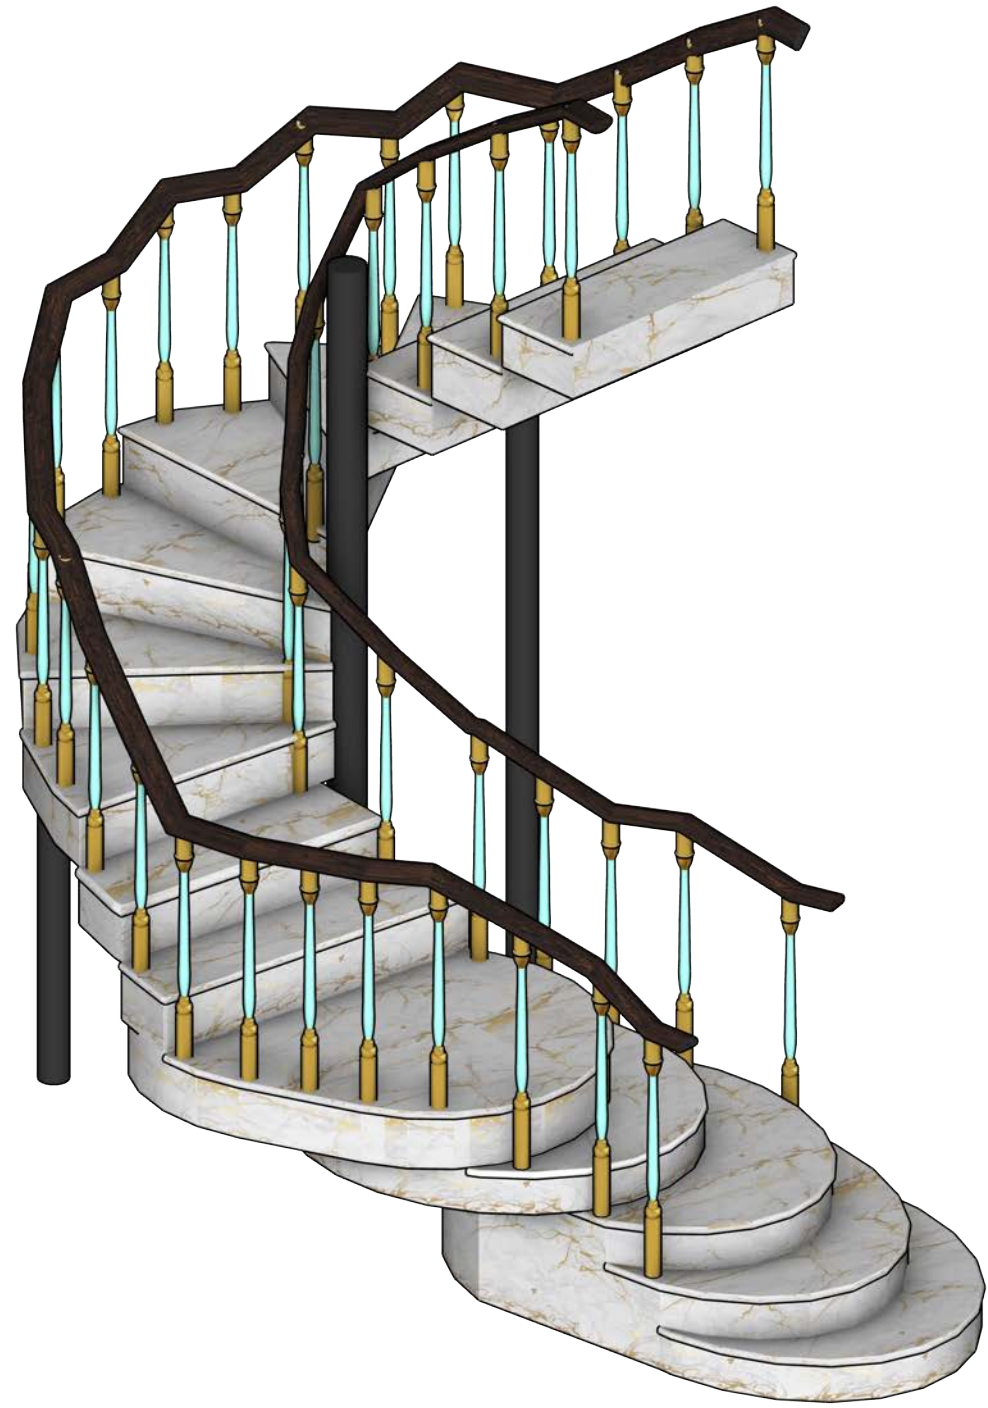


CHICAGO		
CORNISH PLAYHOUSE	PLATE NAME:	Grand Stairs
FINAL PACKAGE		12/19
DIRECTOR: ELMO		
SCENIC DESIGNER: MIRU DE PERALTA		
TECHNICAL DIRECTOR: BOB THE BUILDER		
DATE: APR 28 2025	SCALE: 1/4" = 1'-0"	

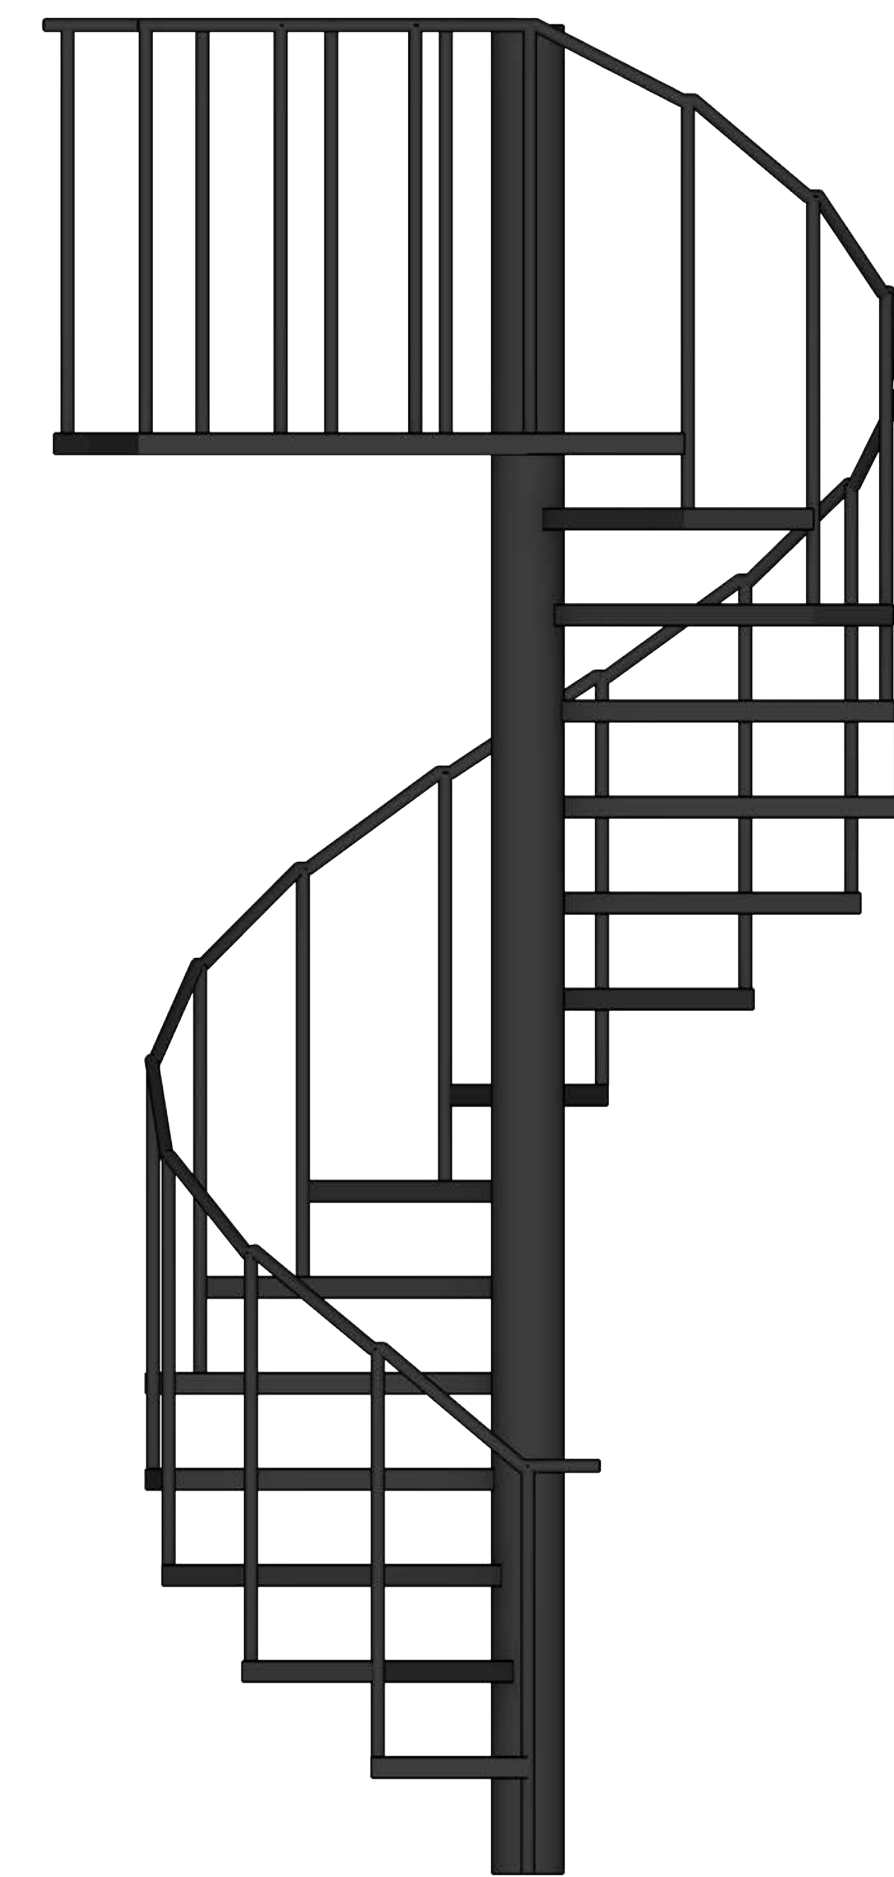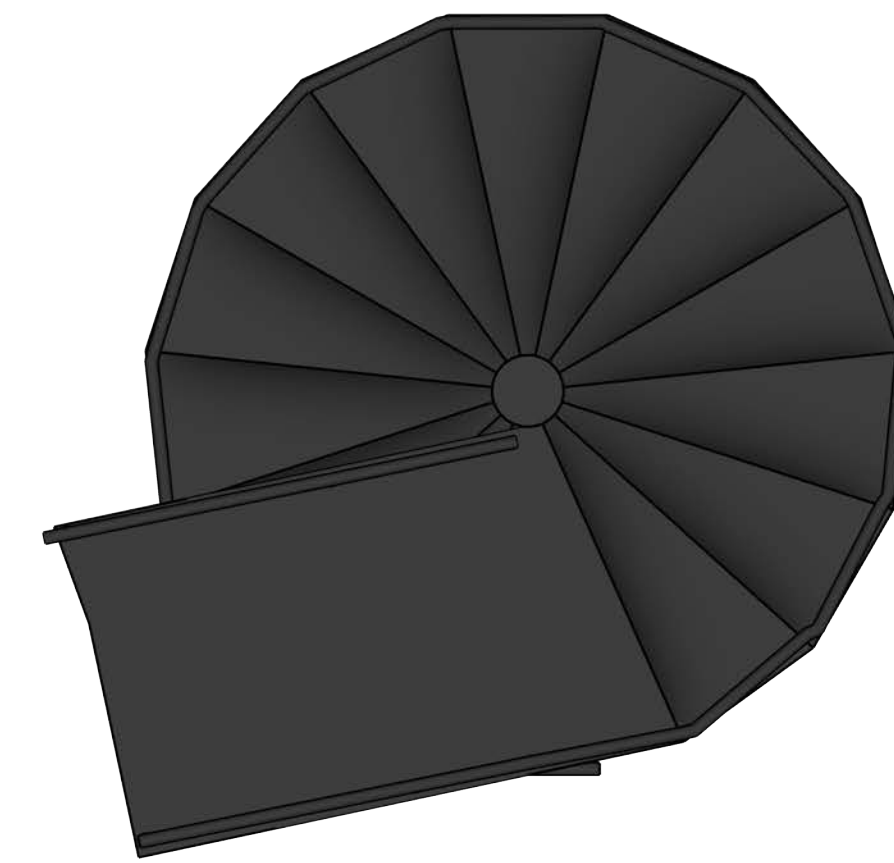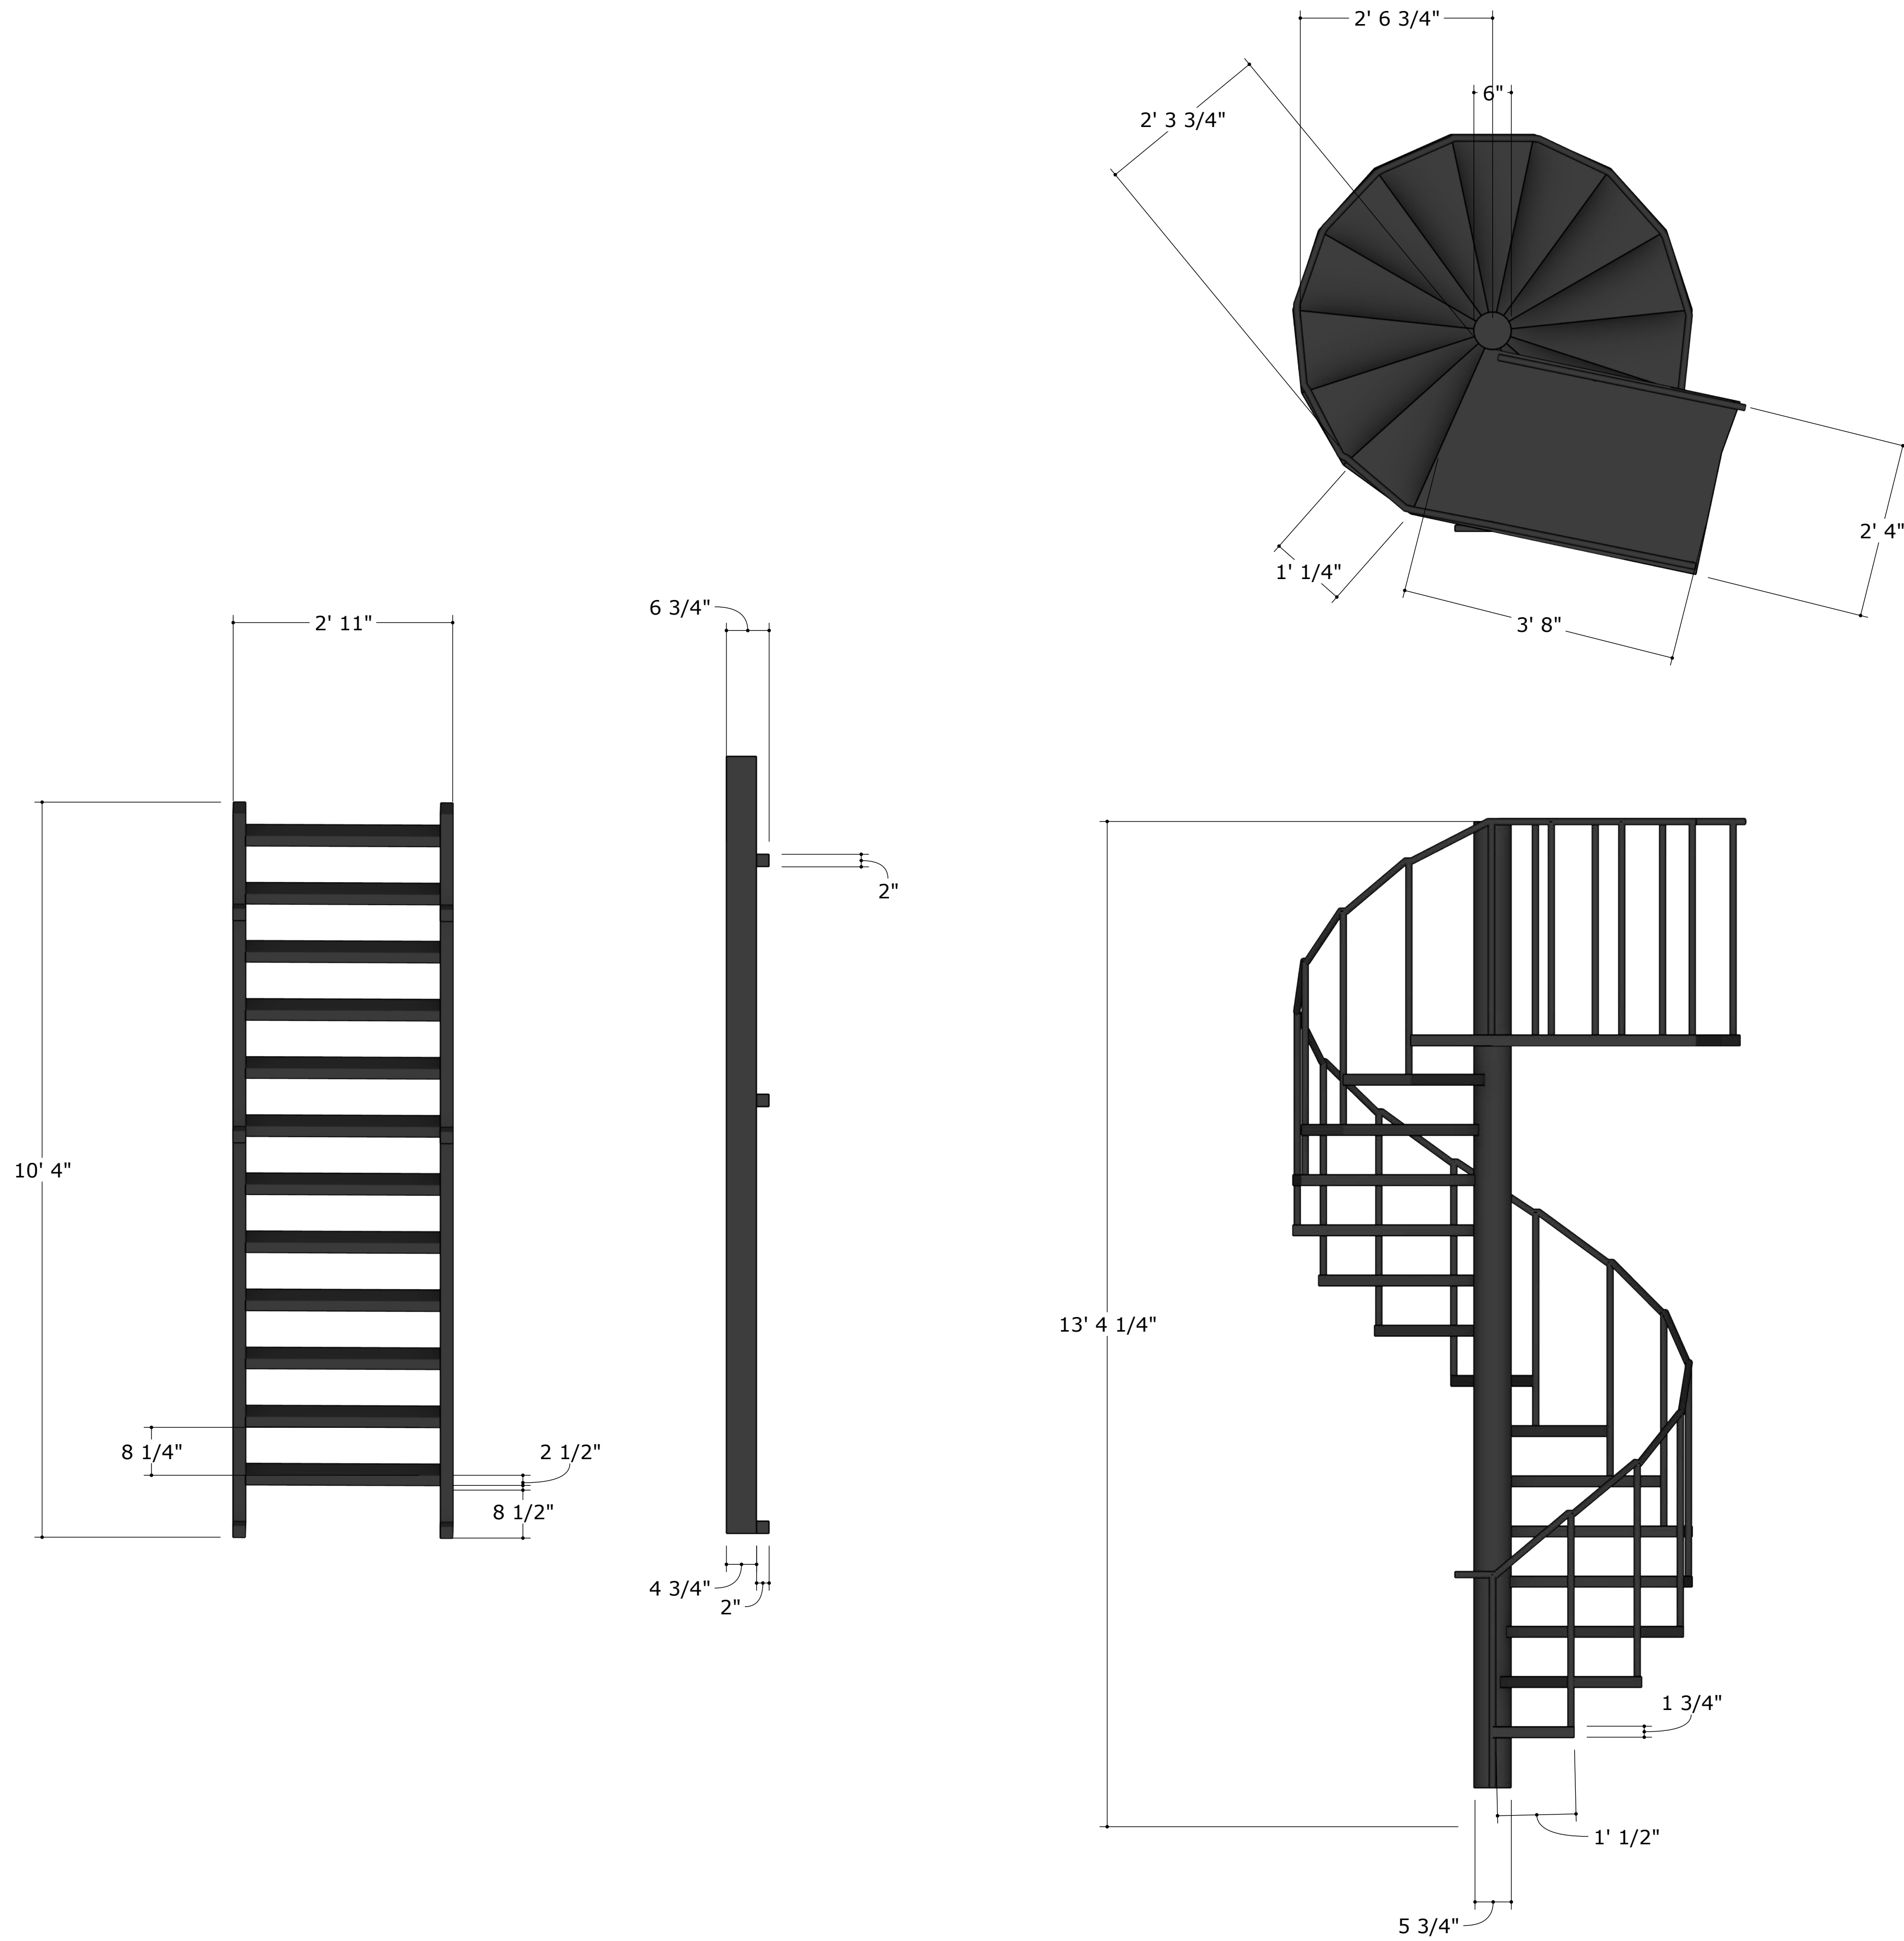





CHICAGO		
CORNISH PLAYHOUSE		PLATE NAME: Ladder and Spiral Stair Case
FINAL PACKAGE		13/19
DIRECTOR: ELMO		
SCENIC DESIGNER: MIRU DE PERALTA		
TECHNICAL DIRECTOR: BOB THE BUILDER		
DATE: APR 28 2025		SCALE: 1/4" = 1'-0"

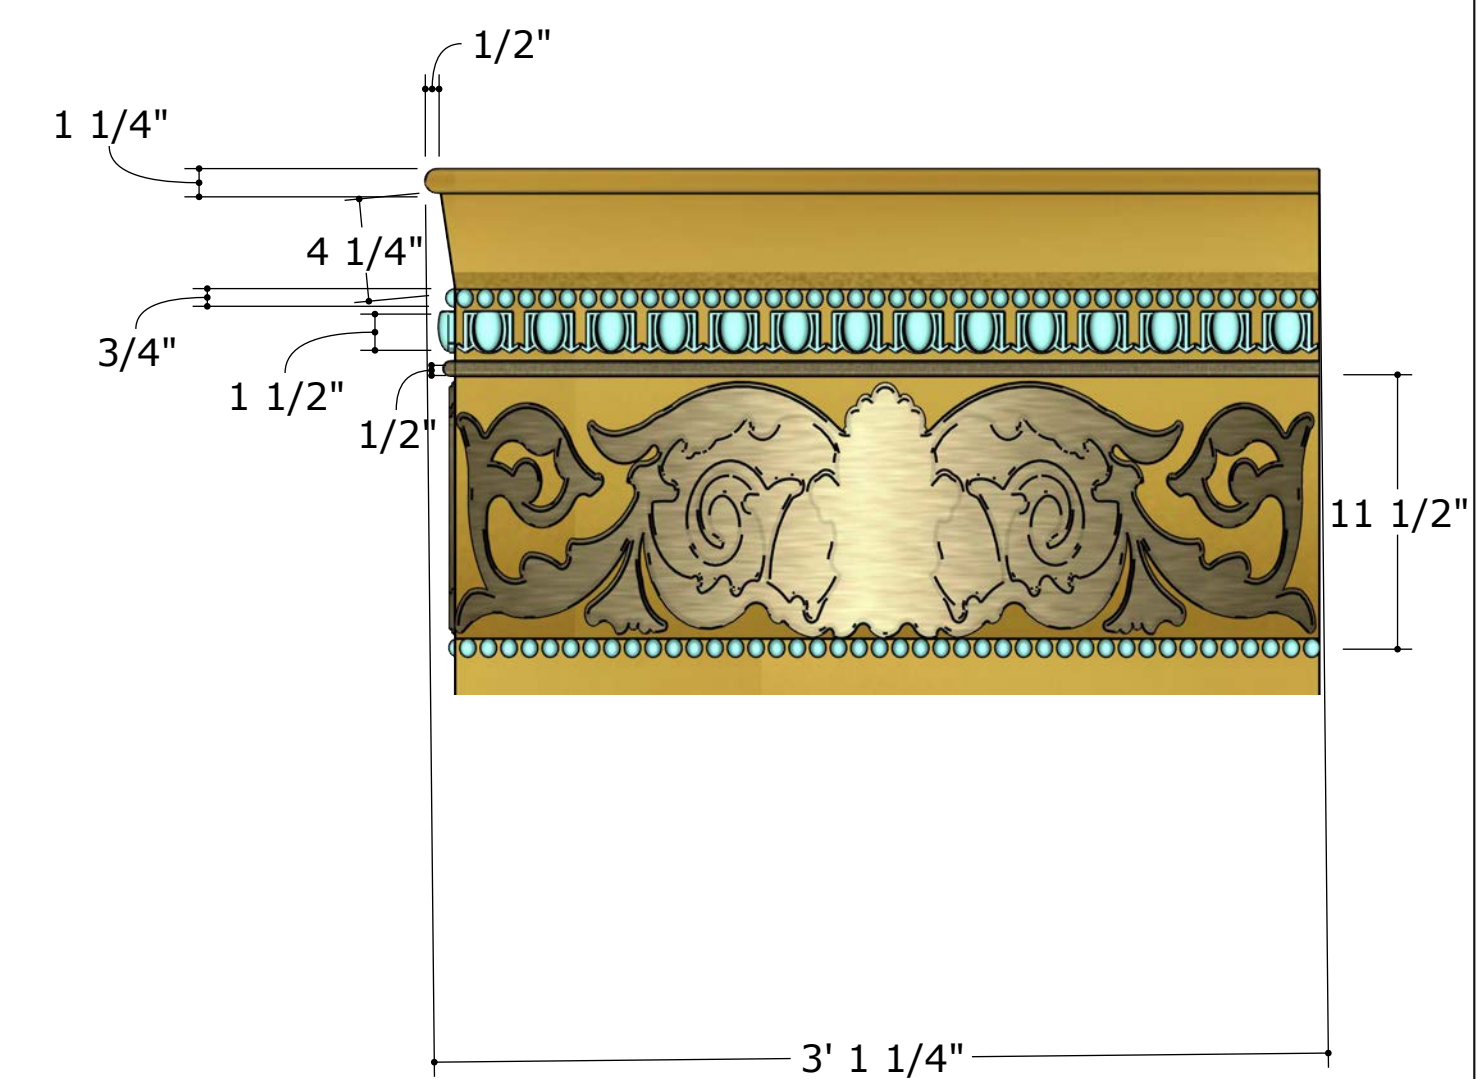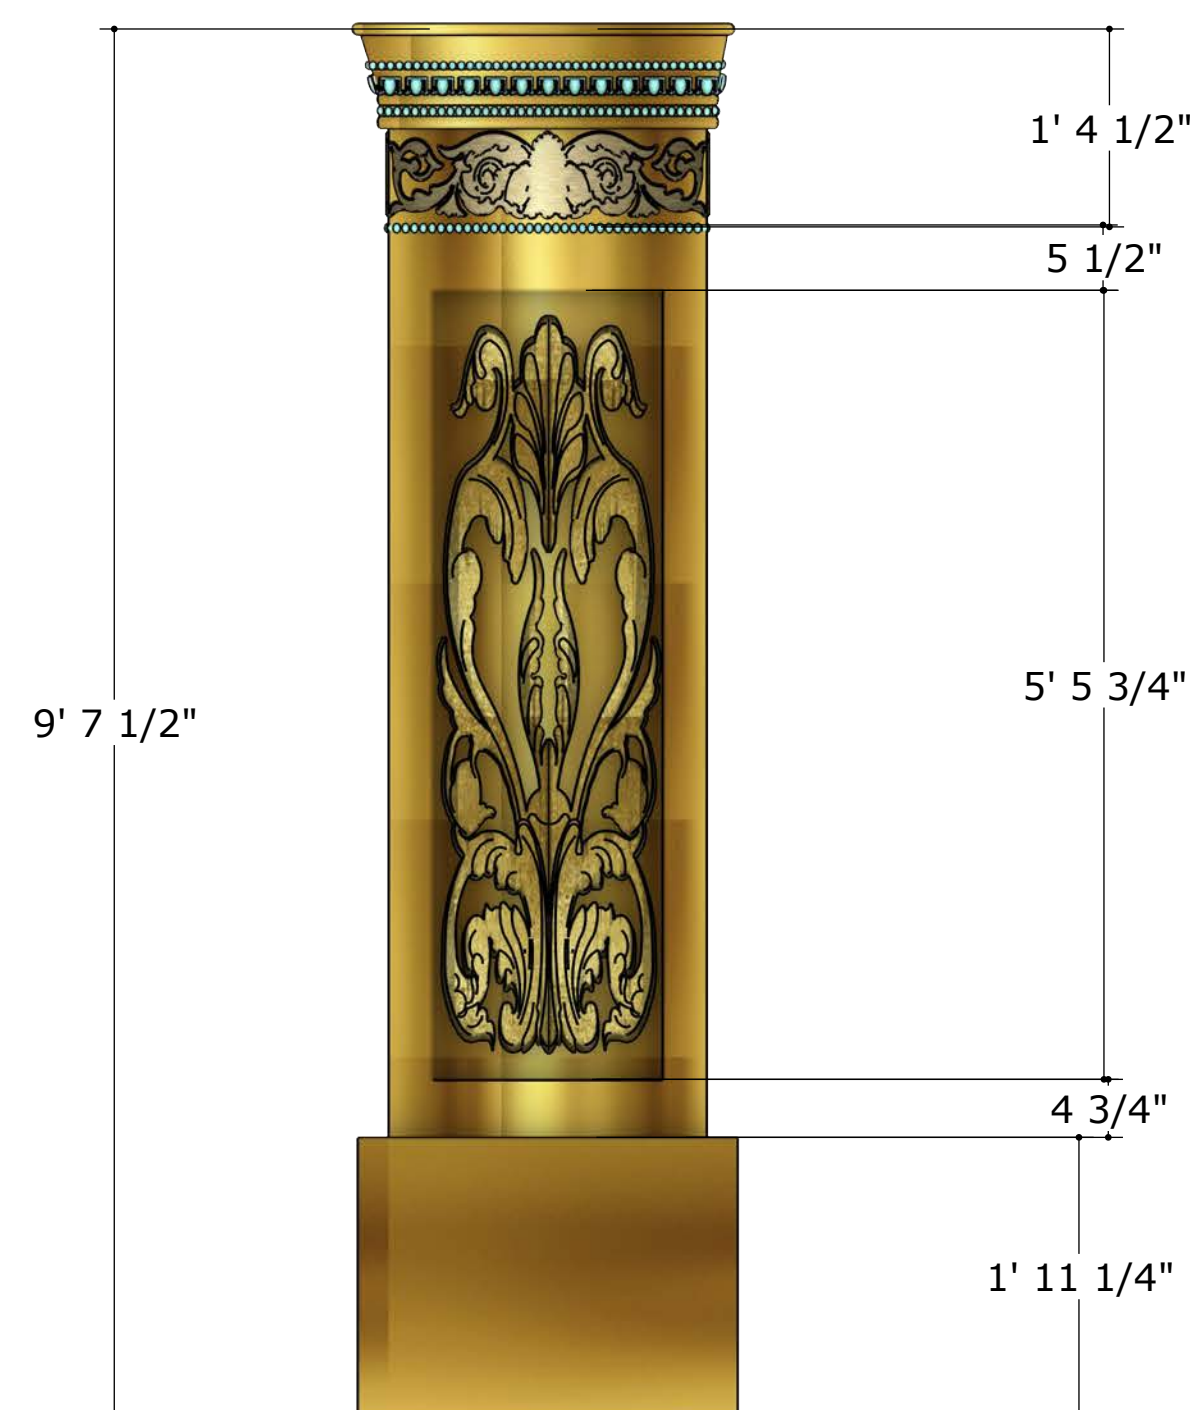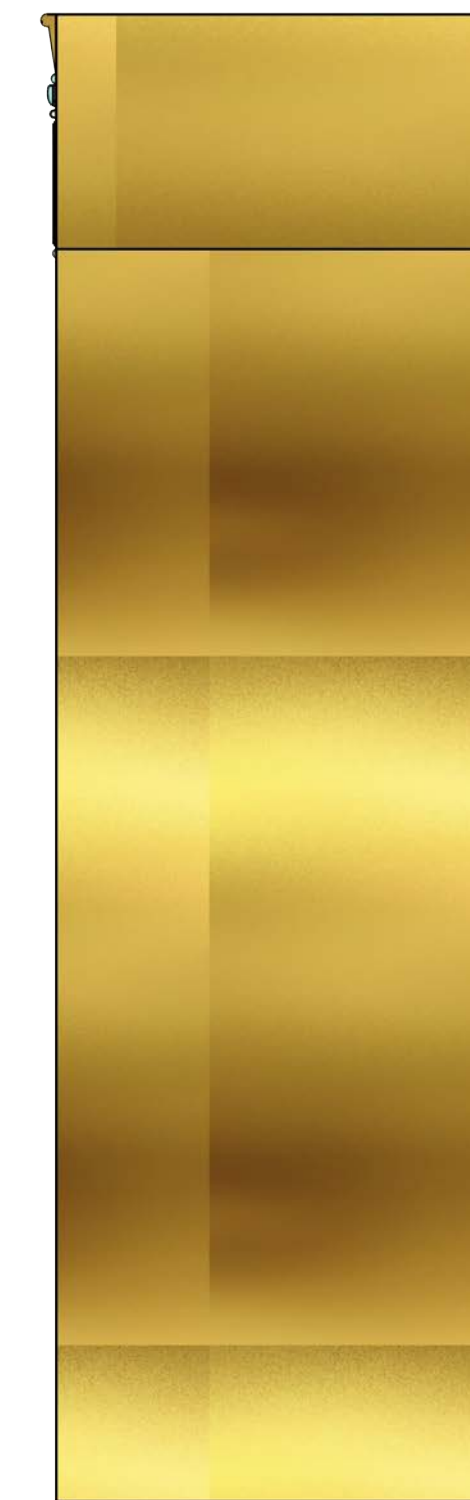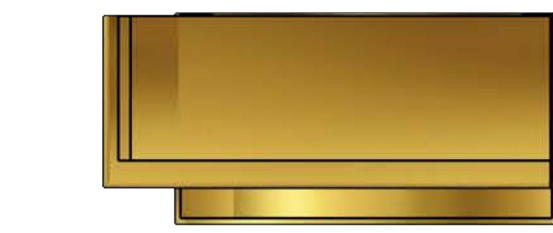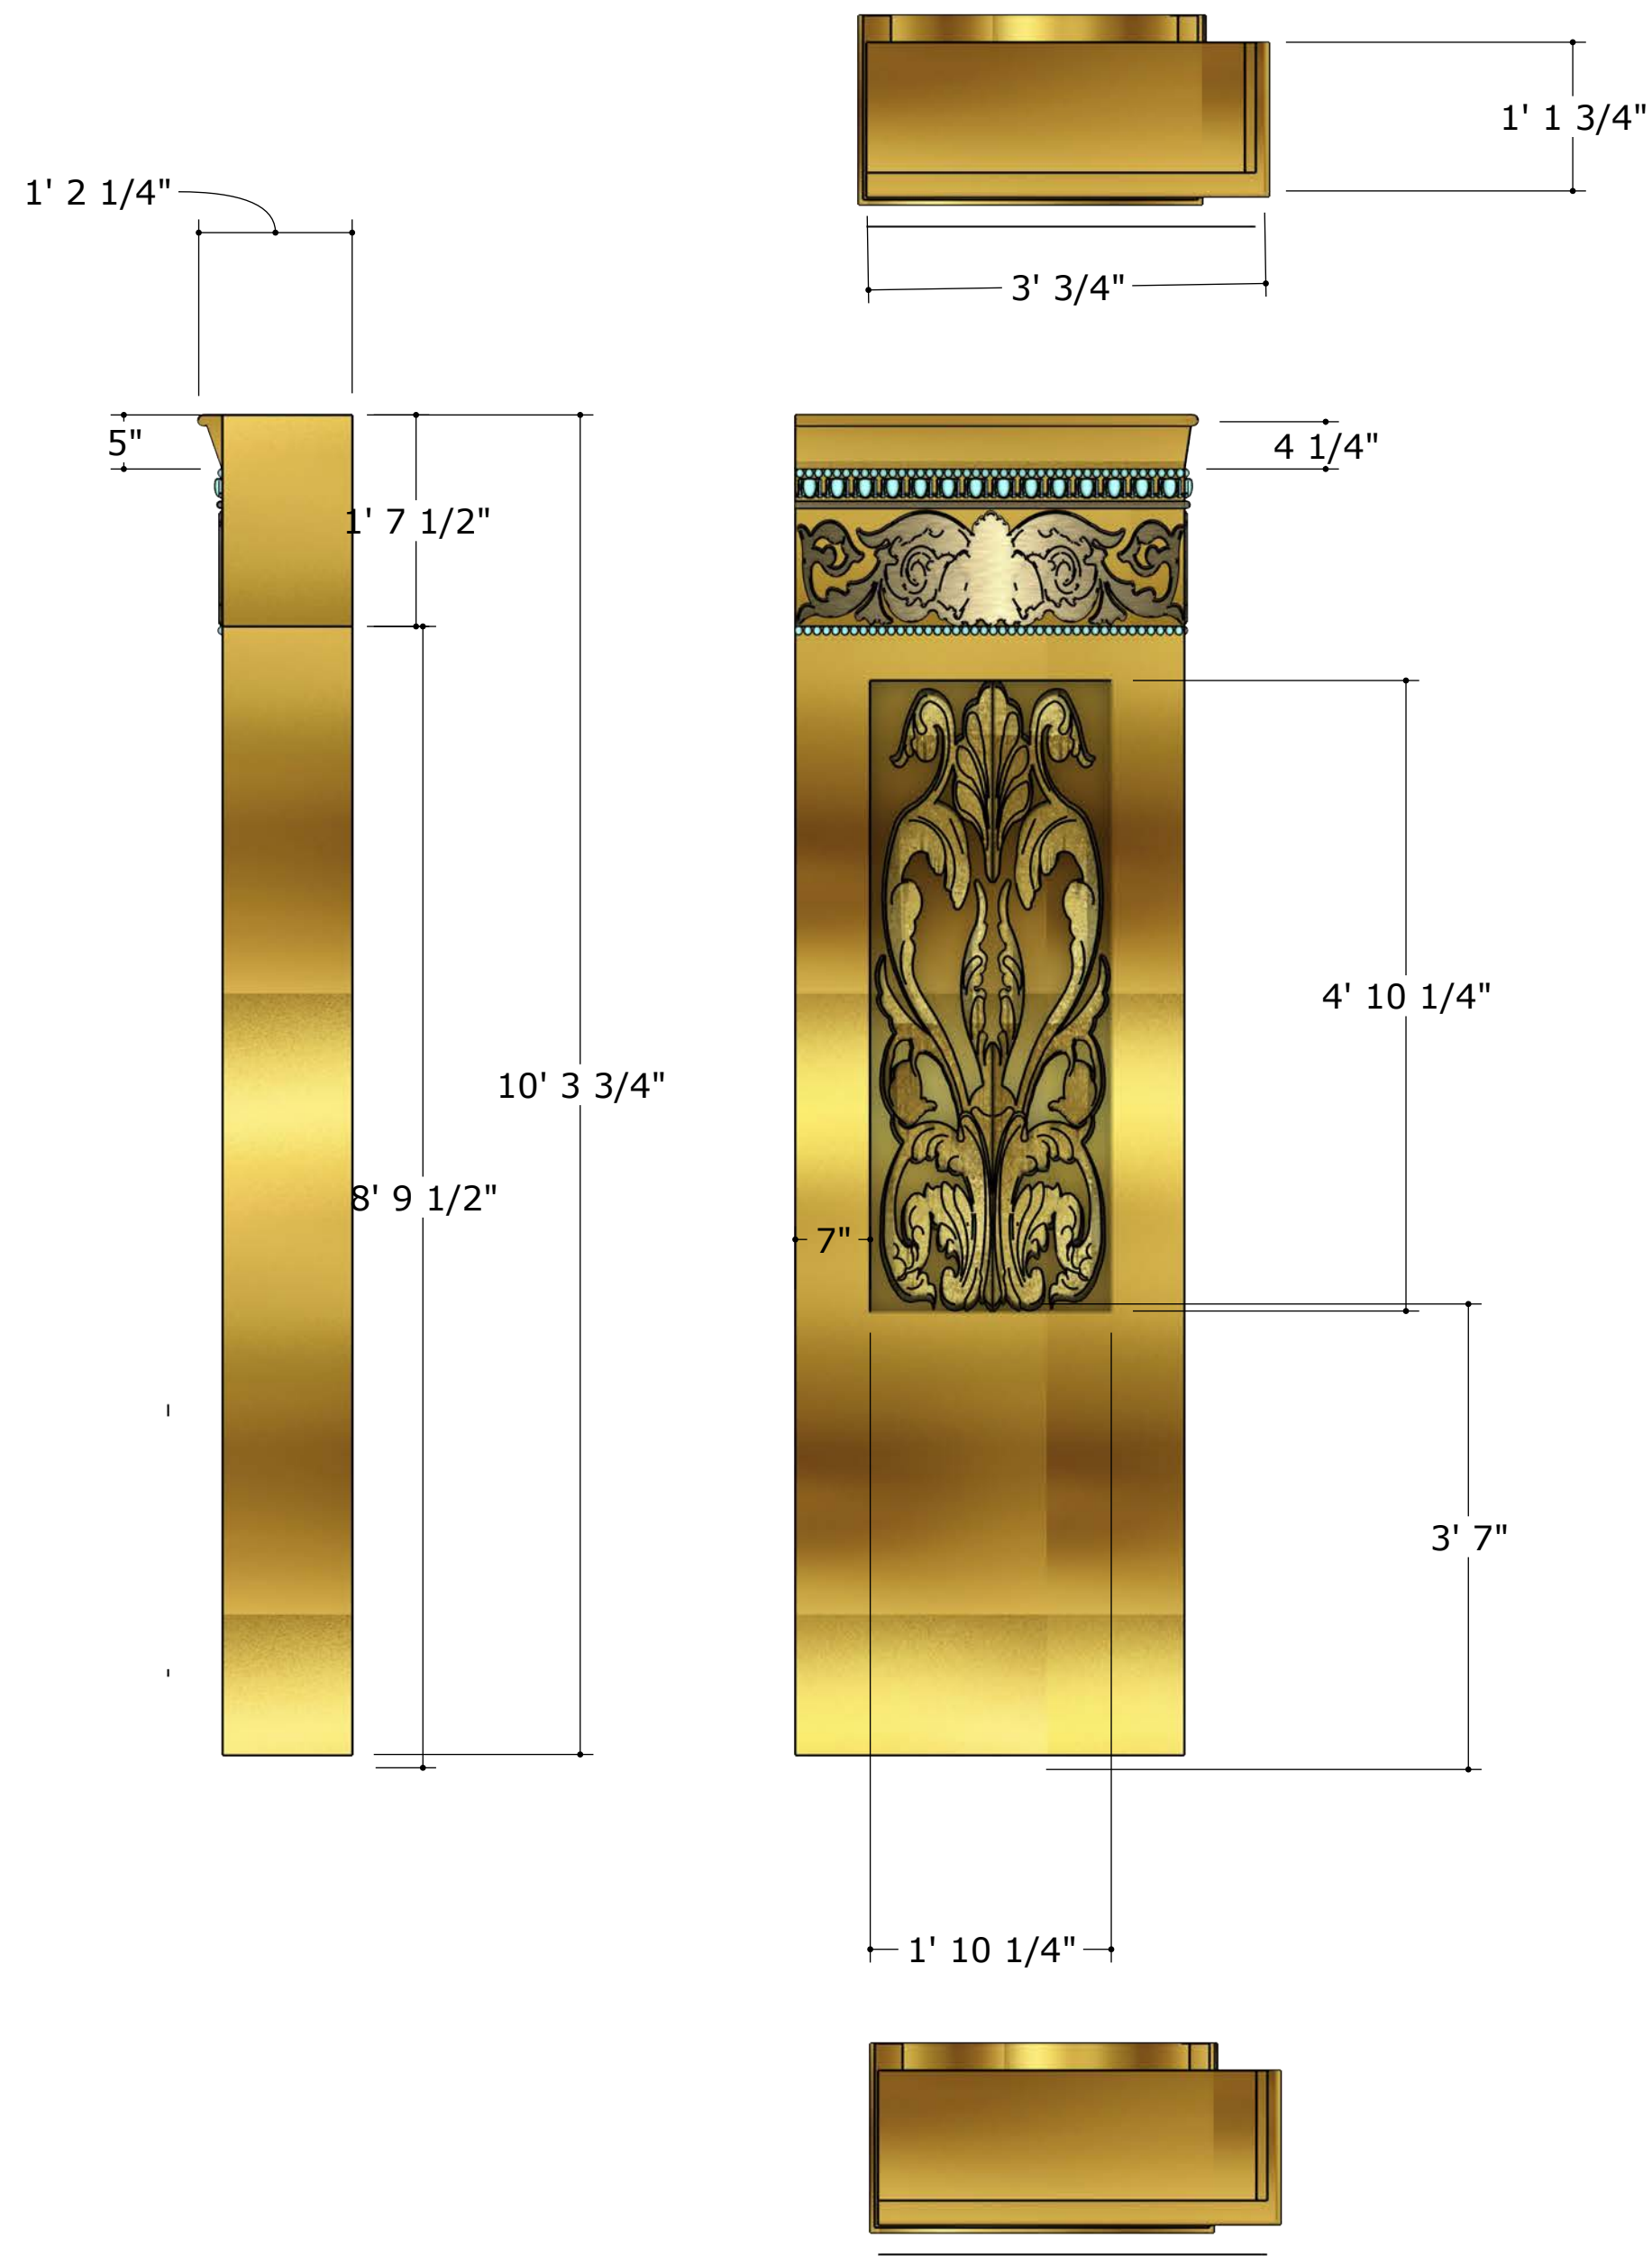


CHICAGO		
CORNISH PLAYHOUSE		PLATE NAME: Supports detail
FINAL PACKAGE		14/19
DIRECTOR: ELMO		
SCENIC DESIGNER: MIRU DE PERALTA		
TECHNICAL DIRECTOR: BOB THE BUILDER		
DATE: APR 28 2025		SCALE: 1/4" = 1'-0"

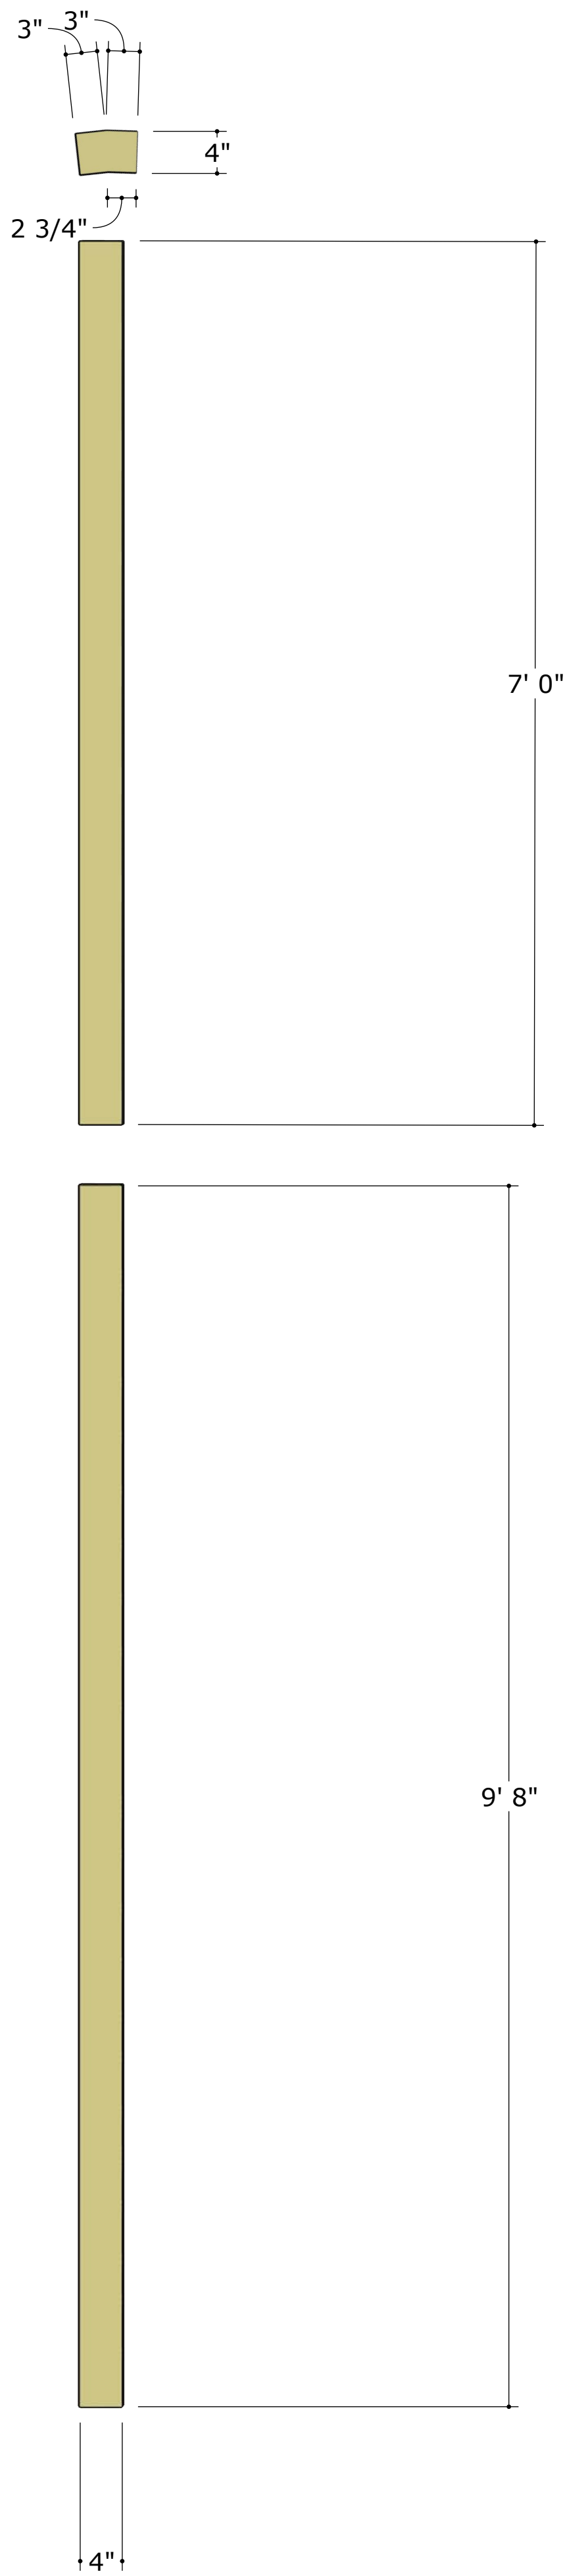


CHICAGO		
CORNISH PLAYHOUSE	PLATE NAME: Supports Detail #2	
FINAL PACKAGE		15/19
DIRECTOR: ELMO		
SCENIC DESIGNER: MIRU DE PERALTA		
TECHNICAL DIRECTOR: BOB THE BUILDER		
DATE: APR 28 2025	SCALE: 1/4" = 1'-0"	

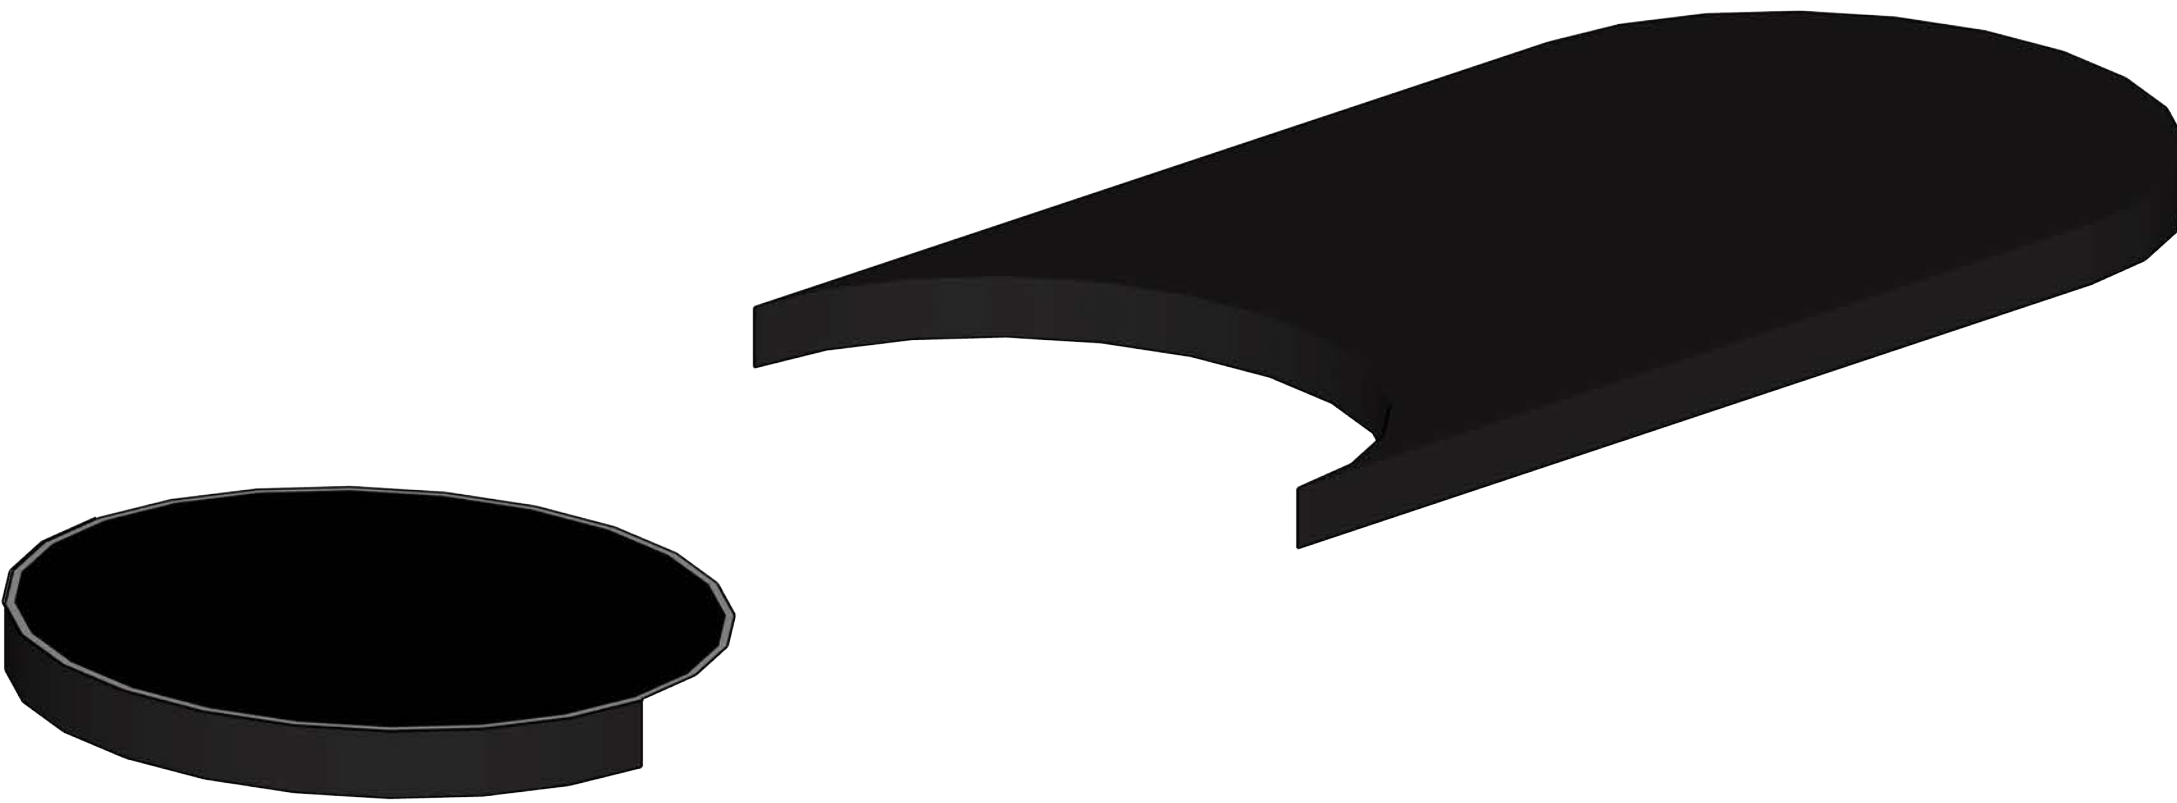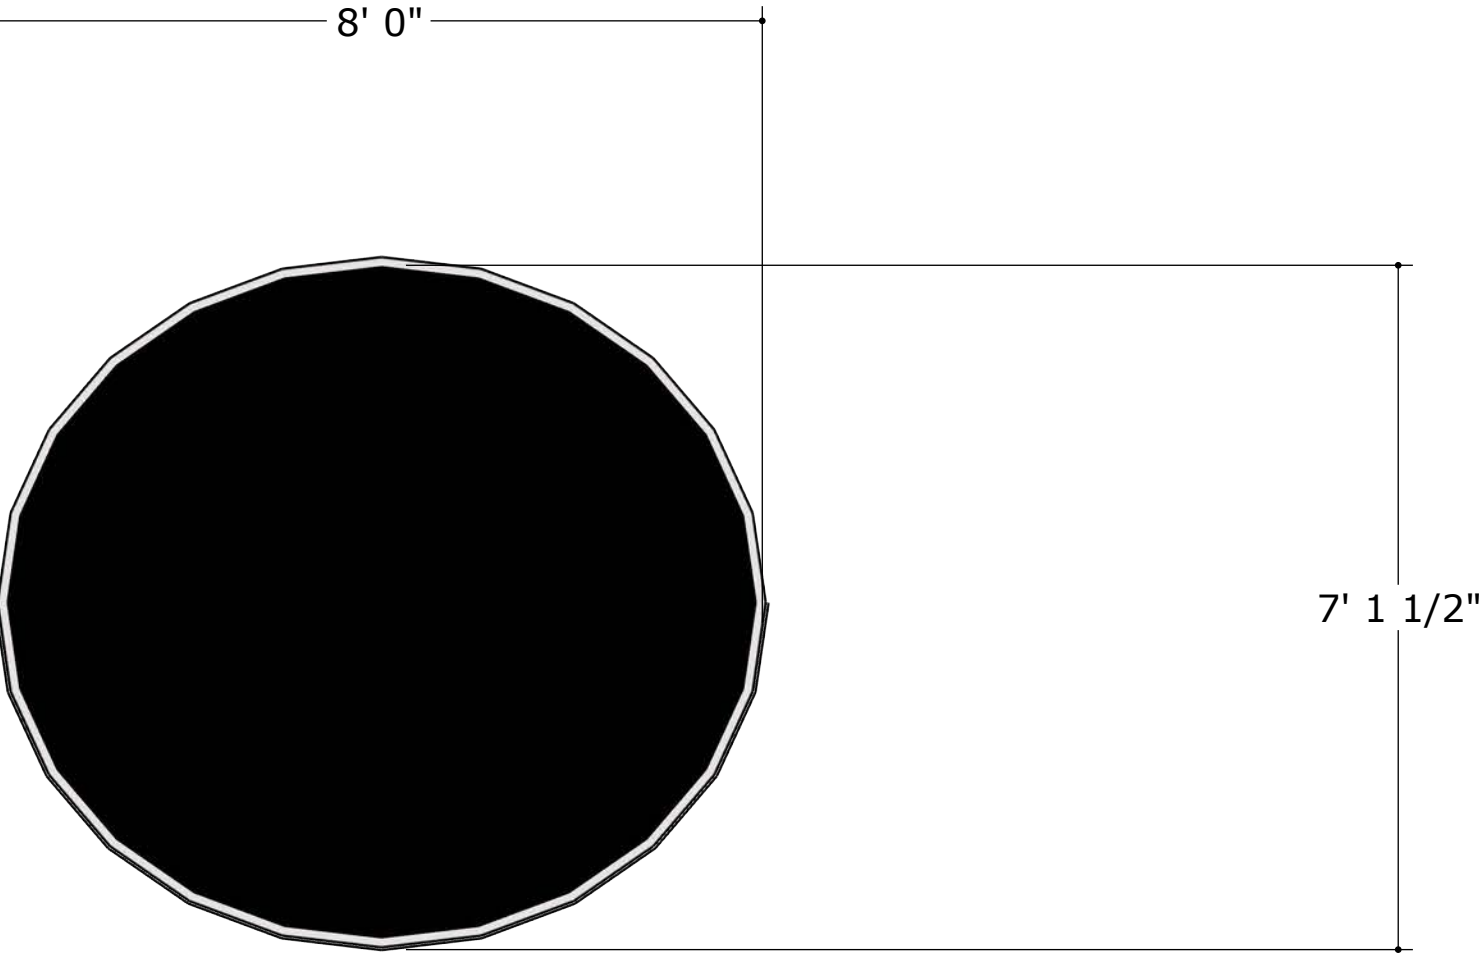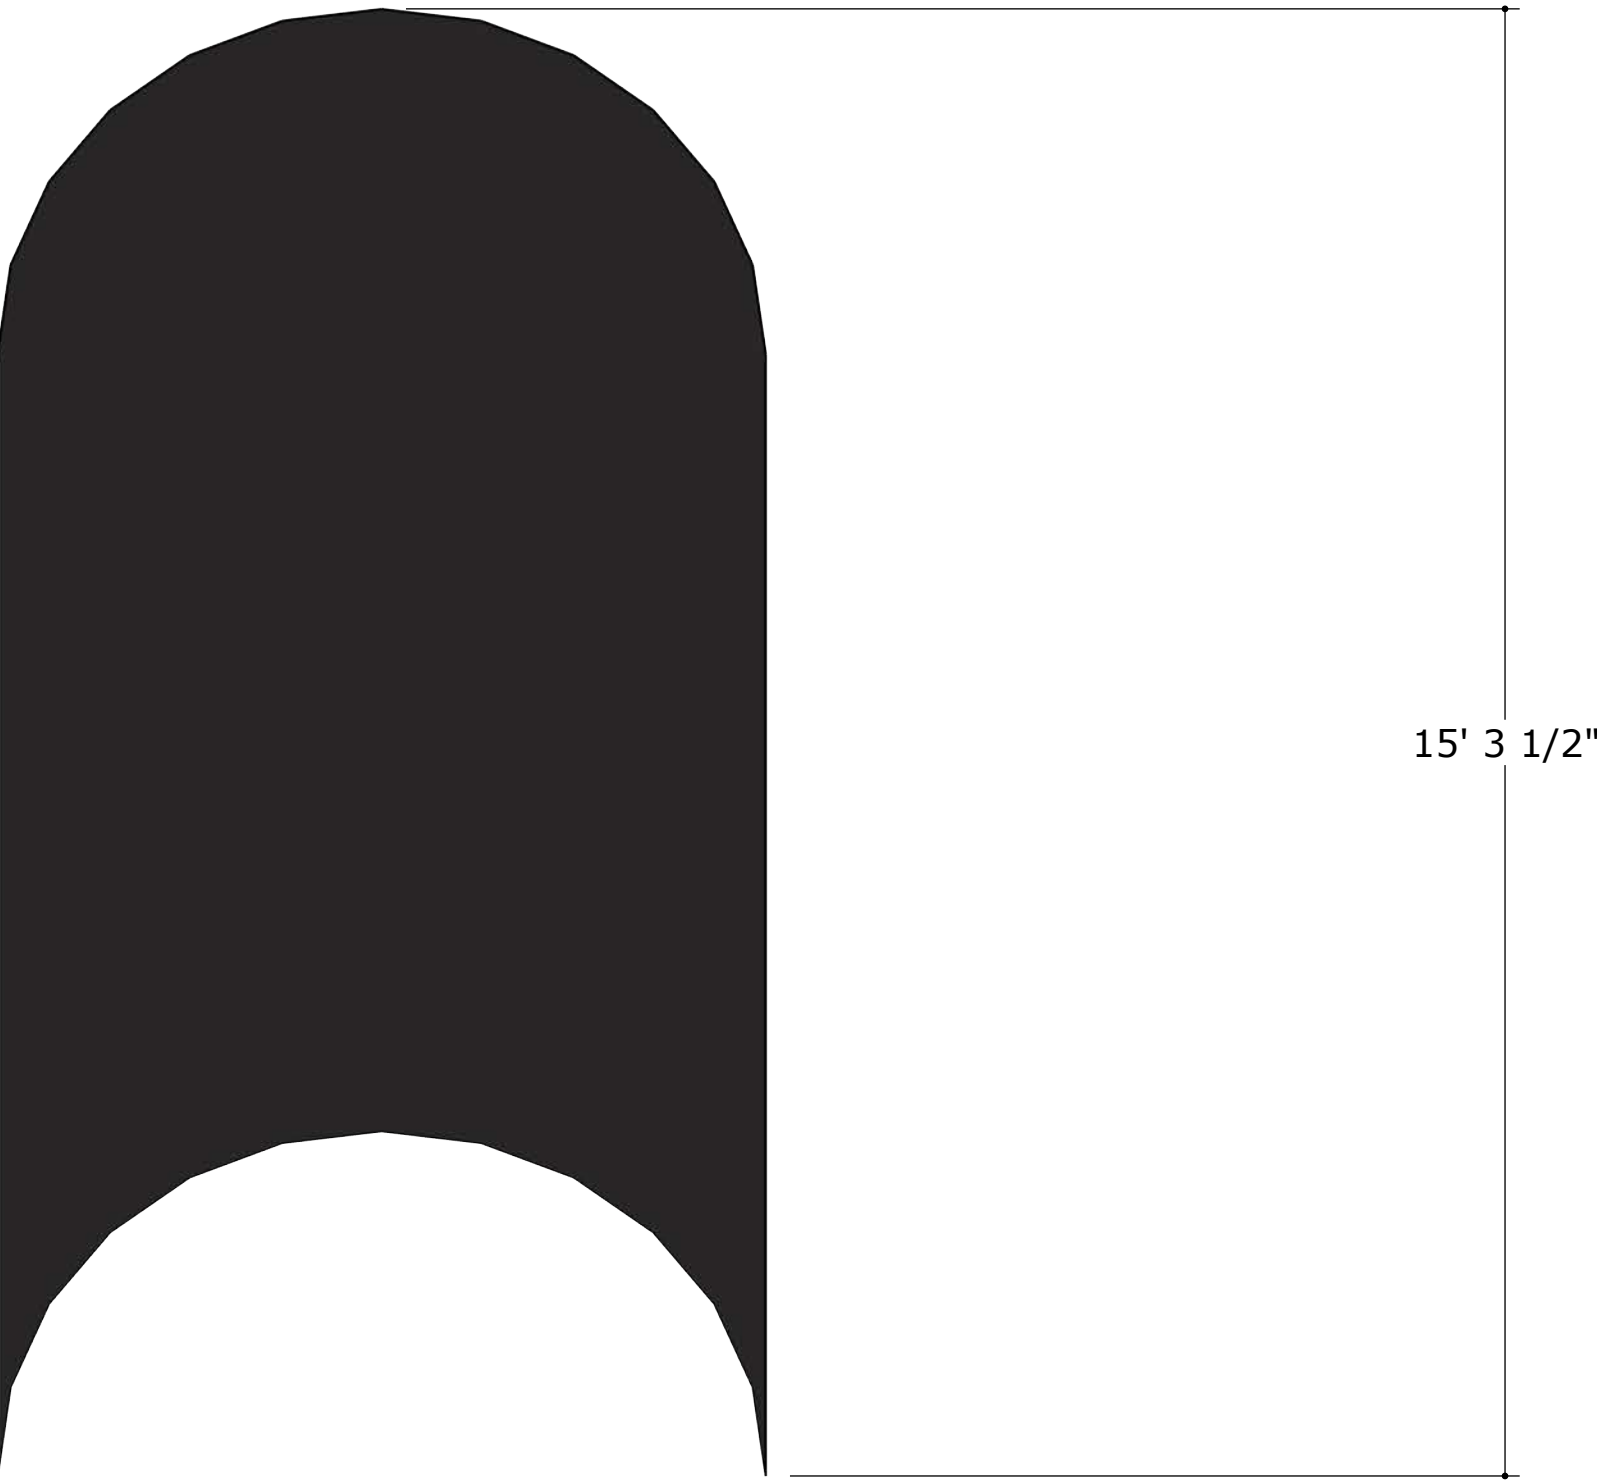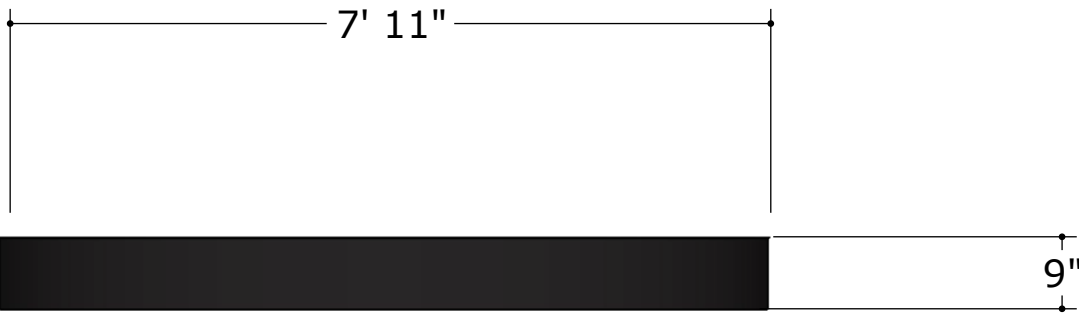

CHICAGO		
CORNISH PLAYHOUSE	PLATE NAME:	Moving Stage
FINAL PACKAGE		16/19
DIRECTOR: ELMO		
SCENIC DESIGNER: MIRU DE PERALTA		
TECHNICAL DIRECTOR: BOB THE BUILDER		
DATE: APR 28 2025	SCALE: 1/4" =1'-0"	

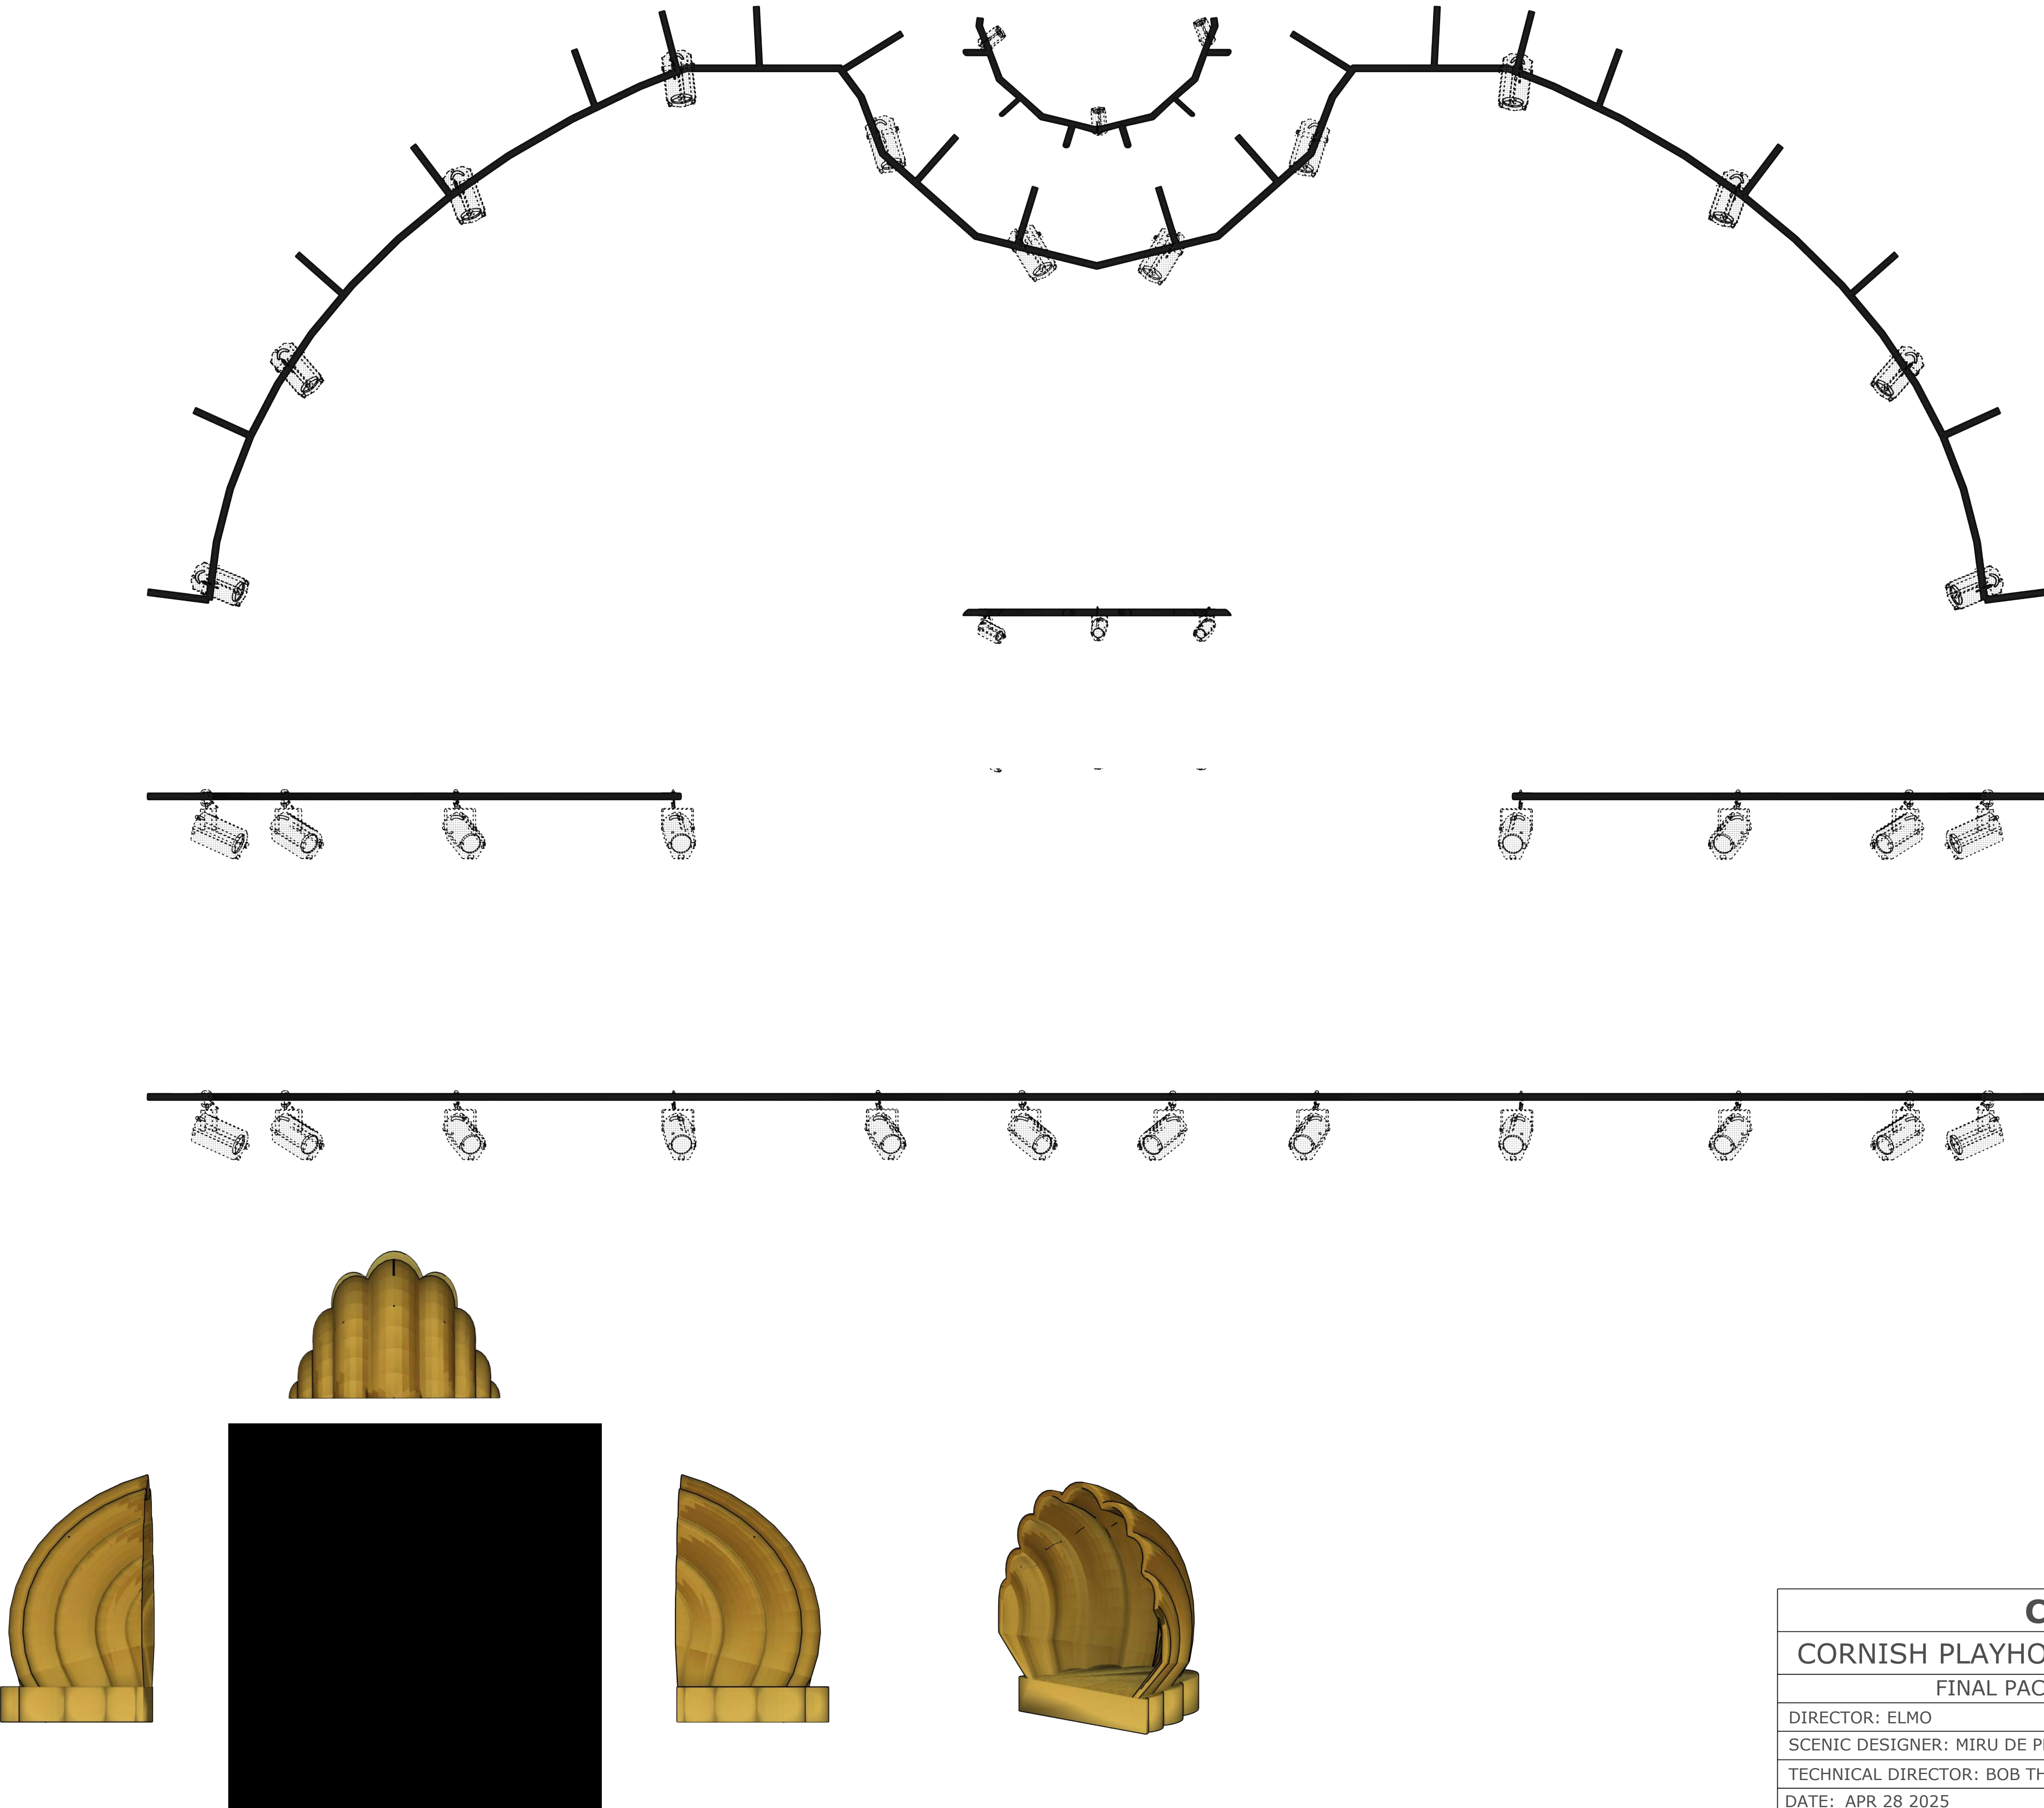

CHICAGO		
CORNISH PLAYHOUSE	PLATE NAME:	TEXT
FINAL PACKAGE		/
DIRECTOR: ELMO		
SCENIC DESIGNER: MIRU DE PERALTA		
TECHNICAL DIRECTOR: BOB THE BUILDER		
DATE: APR 28 2025	SCALE: 1/4" =1'-0"	

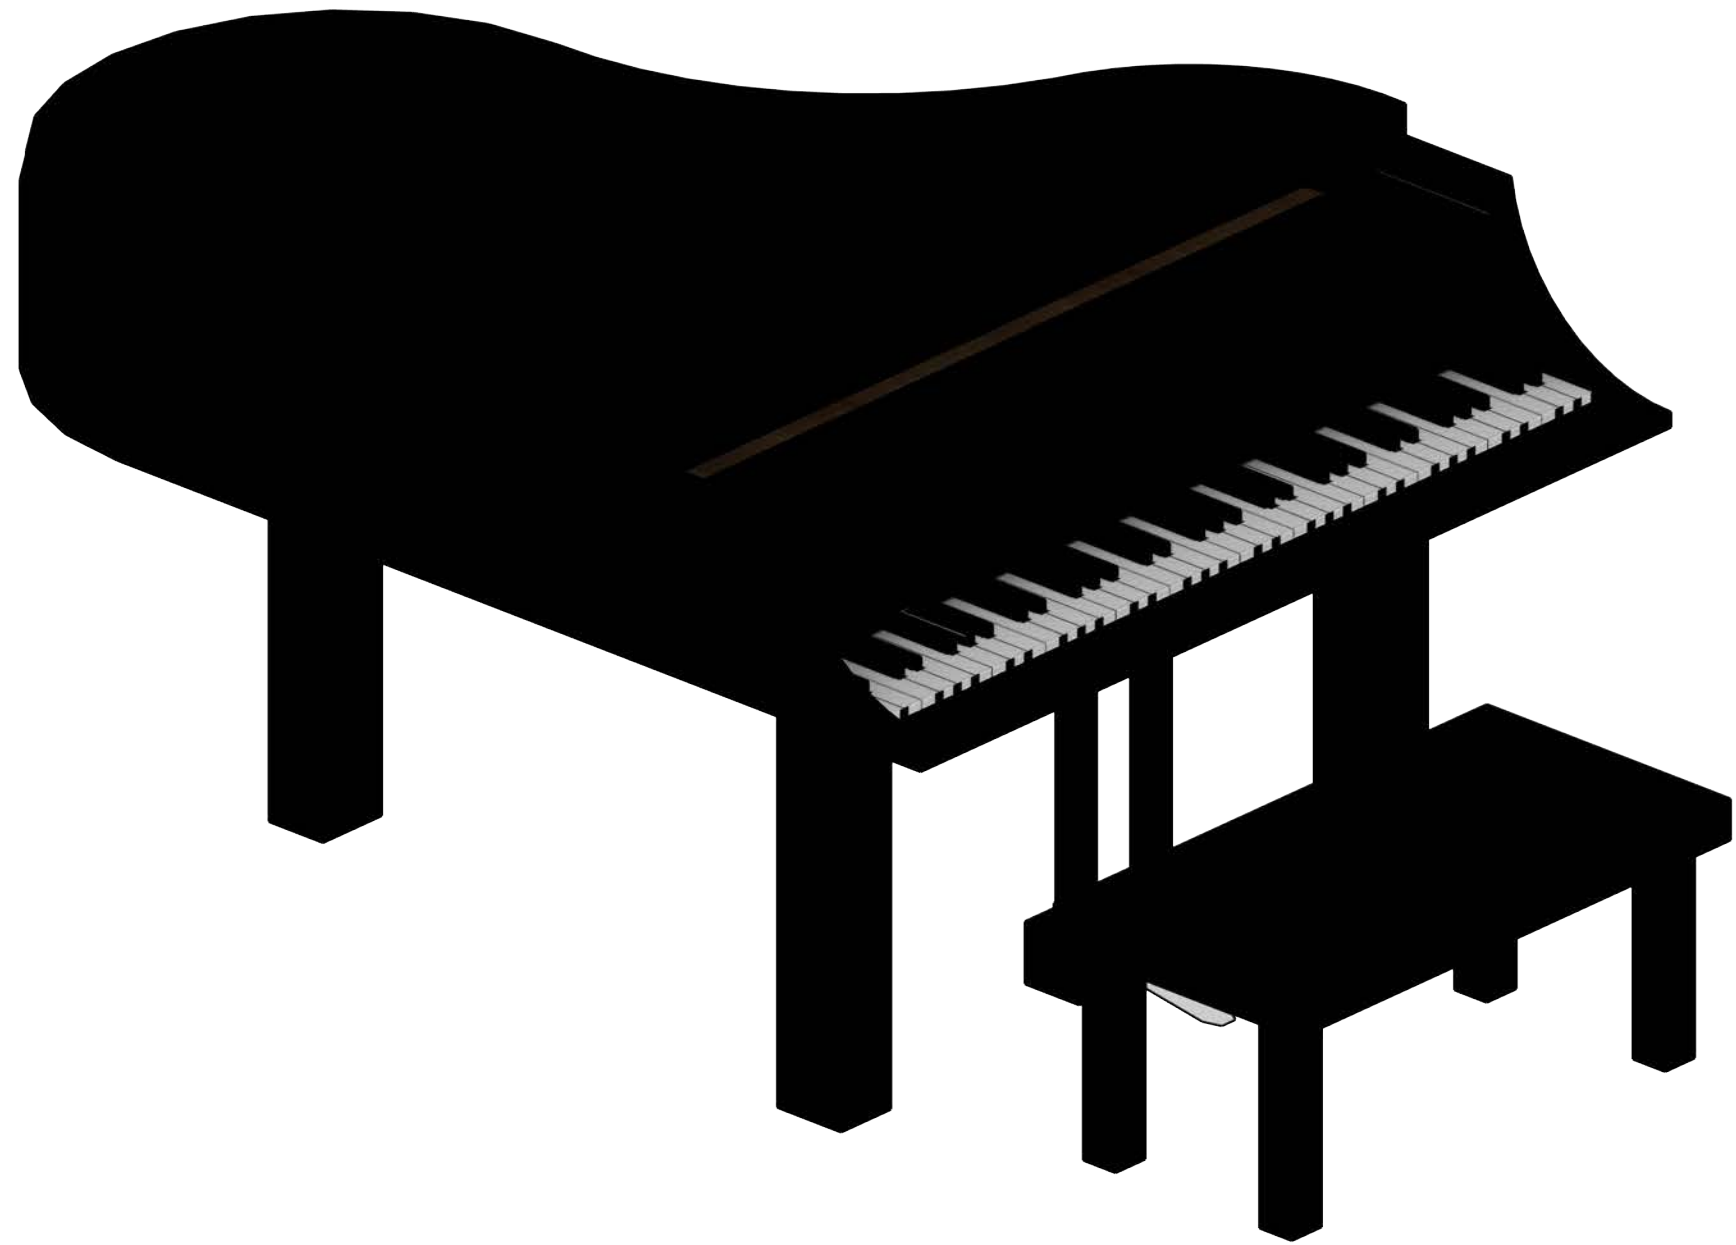

CHICAGO		
CORNISH PLAYHOUSE	PLATE NAME:	TEXT
FINAL PACKAGE		/
DIRECTOR: ELMO		
SCENIC DESIGNER: MIRU DE PERALTA		
TECHNICAL DIRECTOR: BOB THE BUILDER		
DATE: APR 28 2025	SCALE: 1/4" =1'-0"	

CHICAGO	
CORNISH PLAYHOUSE	PLATE NAME: TEXT
FINAL PACKAGE	/
DIRECTOR: ELMO	
SCENIC DESIGNER: MIRU DE PERALTA	
TECHNICAL DIRECTOR: BOB THE BUILDER	
DATE: APR 28 2025	SCALE: 1/4" = 1'-0"